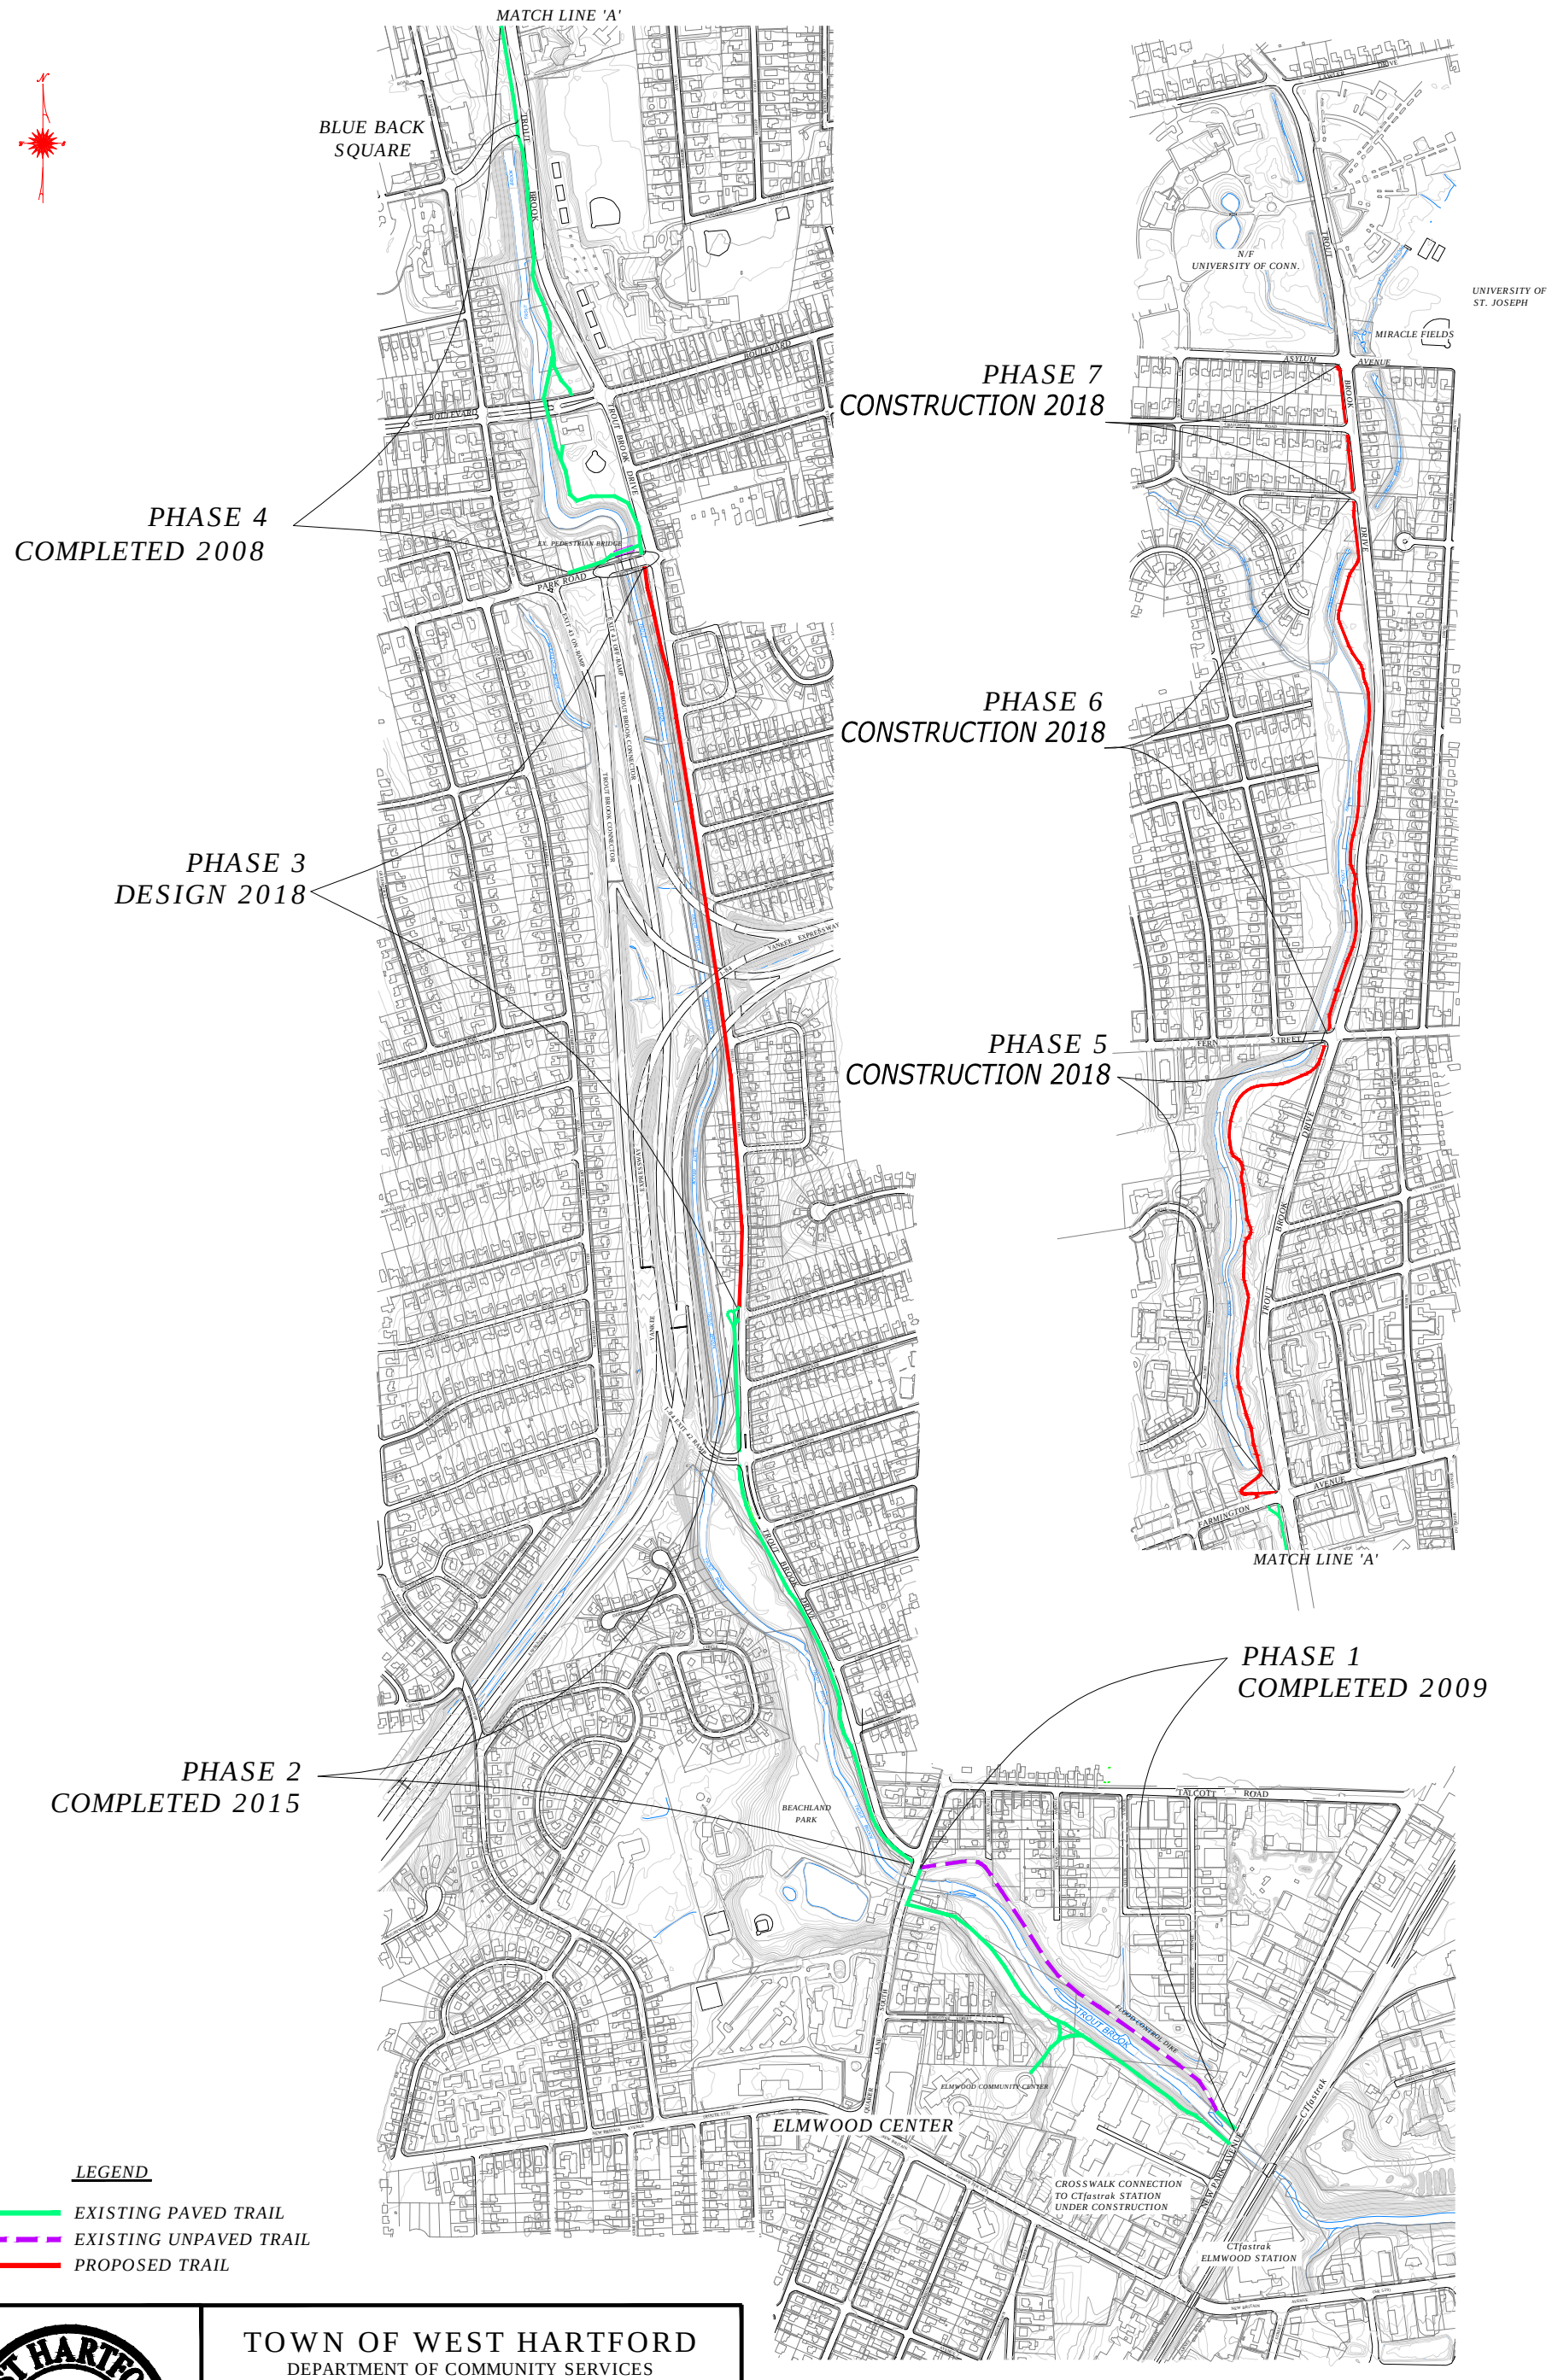

TOWN OF WEST HARTFORD
DEPARTMENT OF COMMUNITY SERVICES
DIVISION OF ENGINEERING

TROUT BROOK TRAIL
OVERALL PROJECT CONCEPT PLAN
NEW PARK AVENUE TO ASYLUM AVENUE

NOT TO SCALE | DATE: OCT. 2017

FILE: F:\TOWN PROPERTIES\Parks and Recreational Facilities\Trout Brook Trail\Overall Concept Plan - Jan2017.dwg