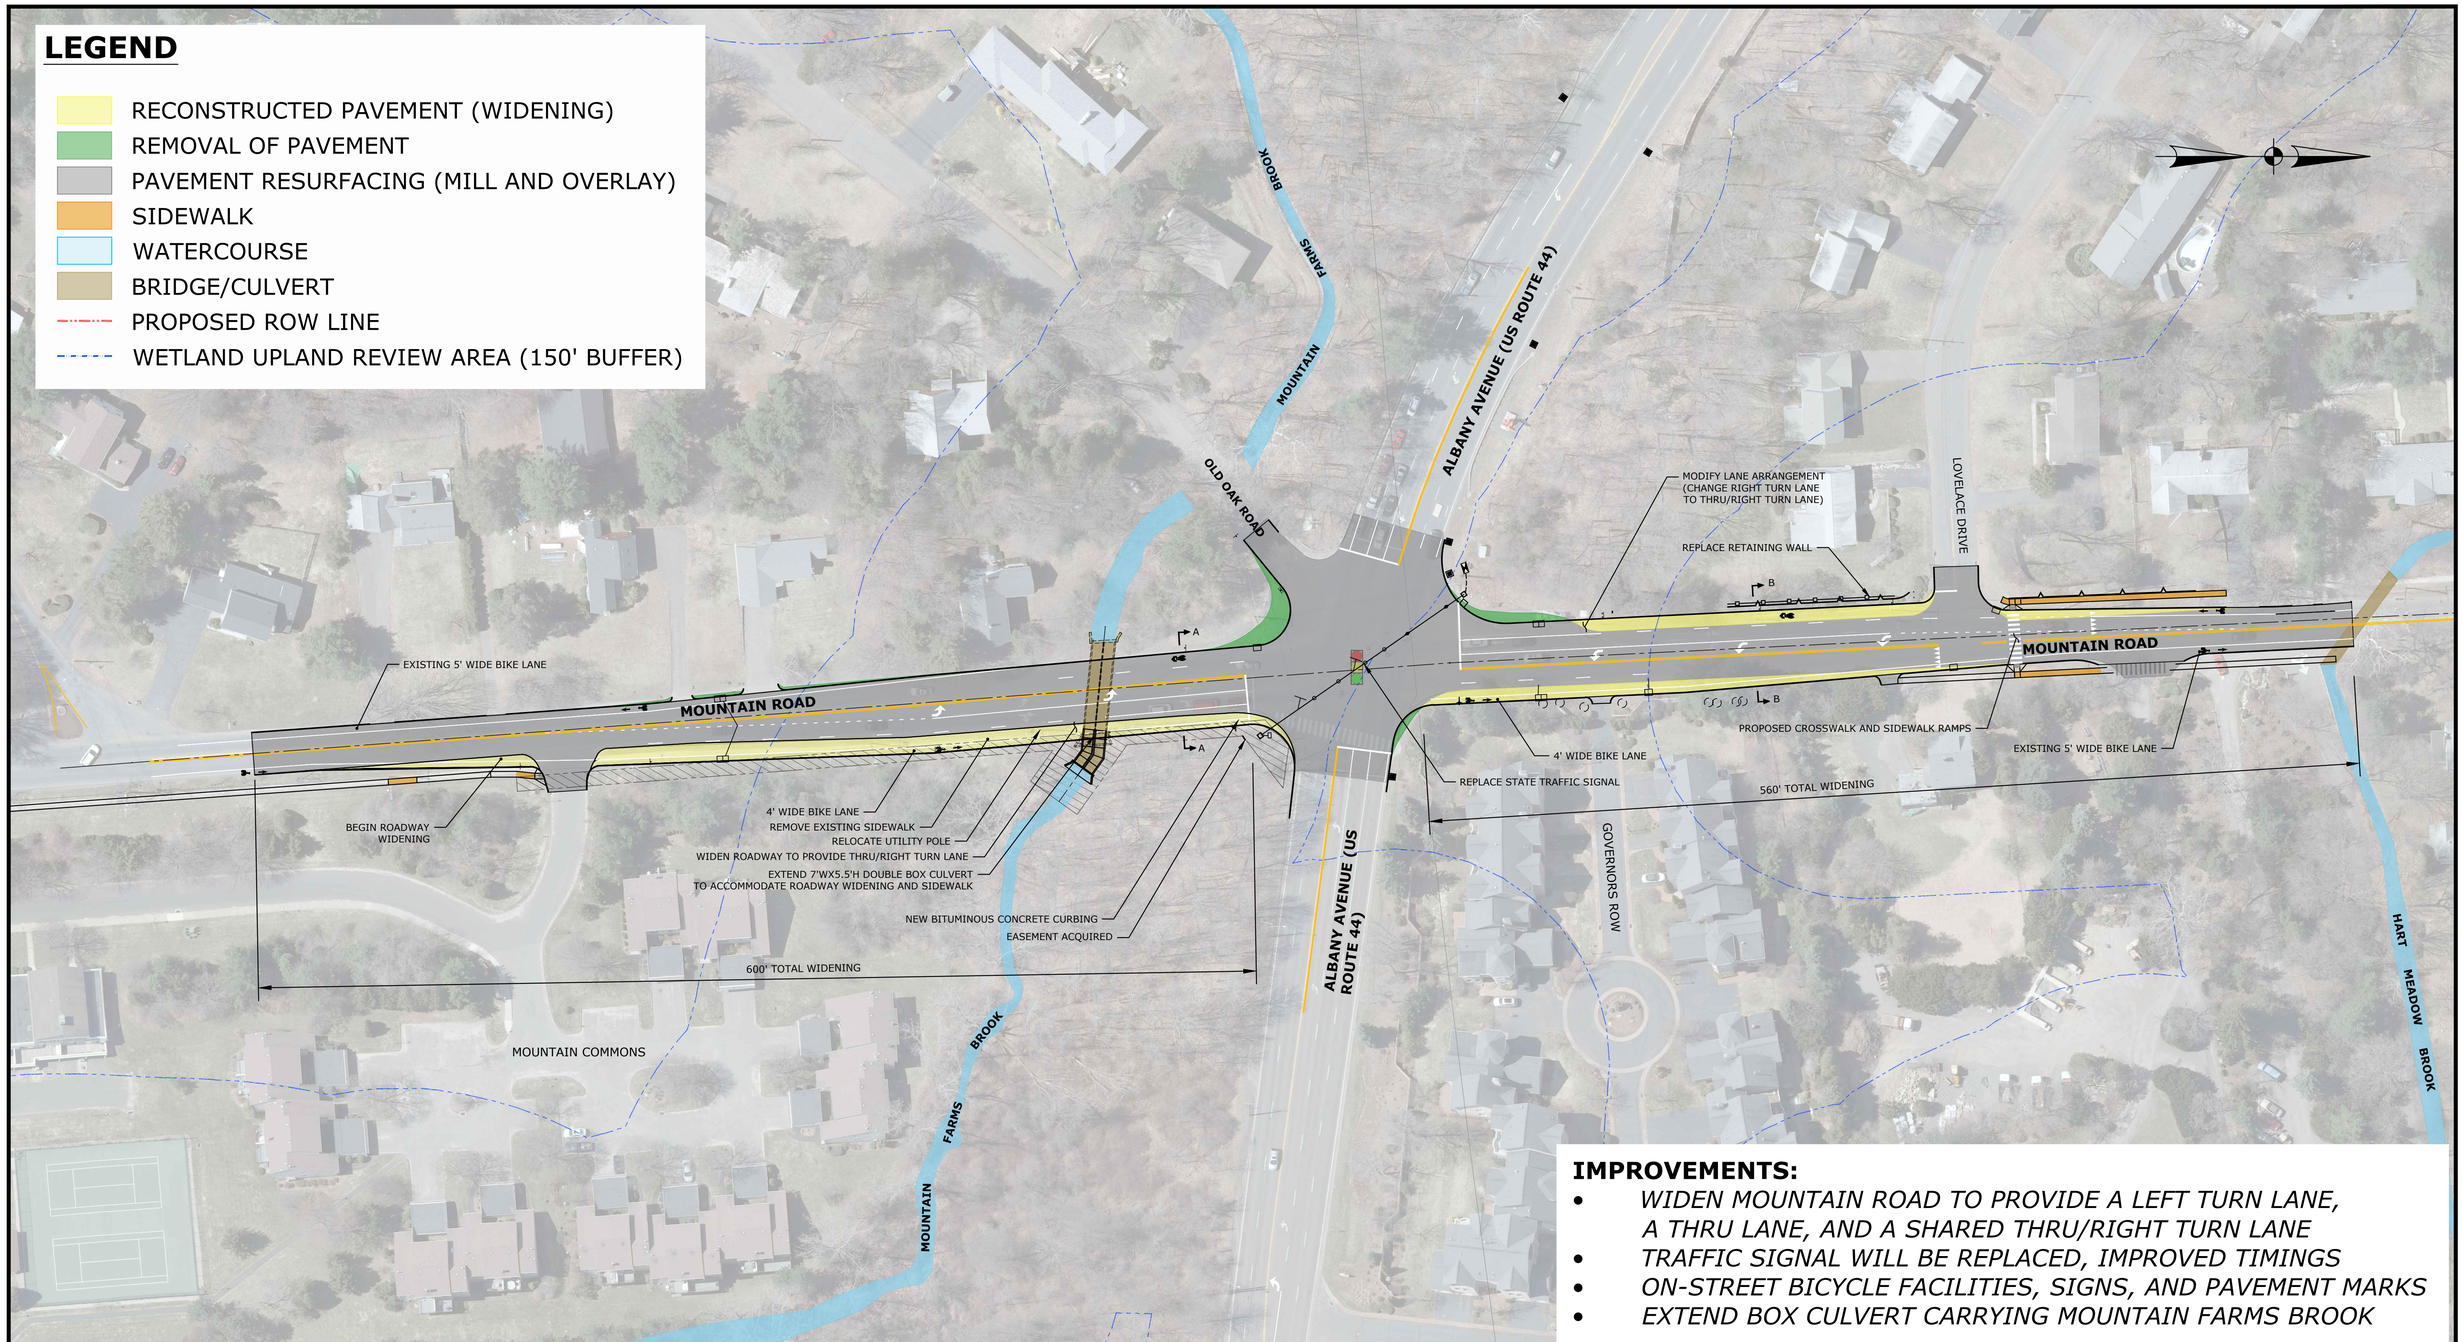


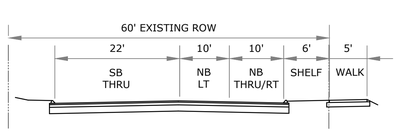


**EXISTING SECTION A-A**
**MOUNTAIN ROAD**

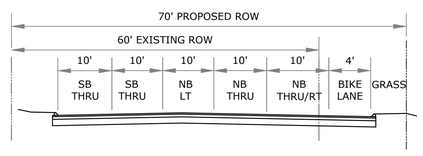


**PROPOSED SECTION A-A**
**MOUNTAIN ROAD**

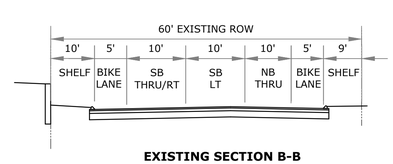


**EXISTING SECTION B-B**
**MOUNTAIN ROAD**

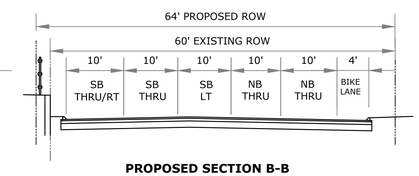


**PROPOSED SECTION B-B**
**MOUNTAIN ROAD**

**Questions/ Concerns**
**Gregory Sommer, PE**
**Project Engineer**
**860-561-7543**
**Greg.Sommer@WestHartfordCT.gov**

TOWN OF WEST HARTFORD
DIVISION OF ENGINEERING

*PRELIMINARY DESIGN PLAN*
*MOUNTAIN ROAD AT ALBANY AVENUE (US RTE 44)*
*INTERSECTION IMPROVEMENTS*

| | | |
|---|---|---|
| DATE: APRIL 2018 | DRAWN BY: G.M.S. | SHEET No. 1 OF 1 |
| SCALE: 1"=50' | FILE: Mountain Rd Improvement at Albany.dwg | |