3 FRONT ELEVATION
SUP-1.0 No Scale

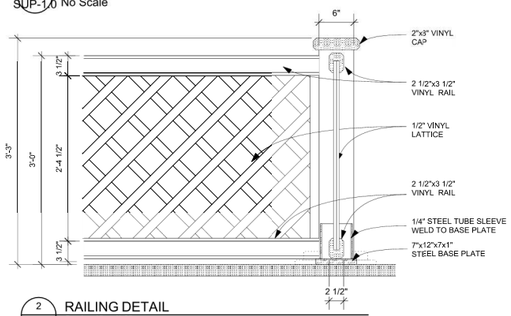

2 RAILING DETAIL
SUP-1.0 Scale: 1" = 1'-0"

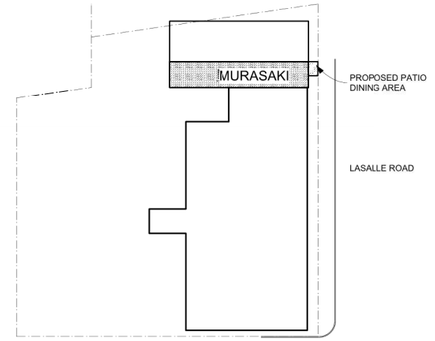

5 VICINITY PLAN
SUP-1.0 Scale: 1" = 40 ft

6 VICINITY MAP
SUP-1.0 Scale: No Scale

4 TABLES, CHAIRS AND FENCING
SUP-1.0 No Scale

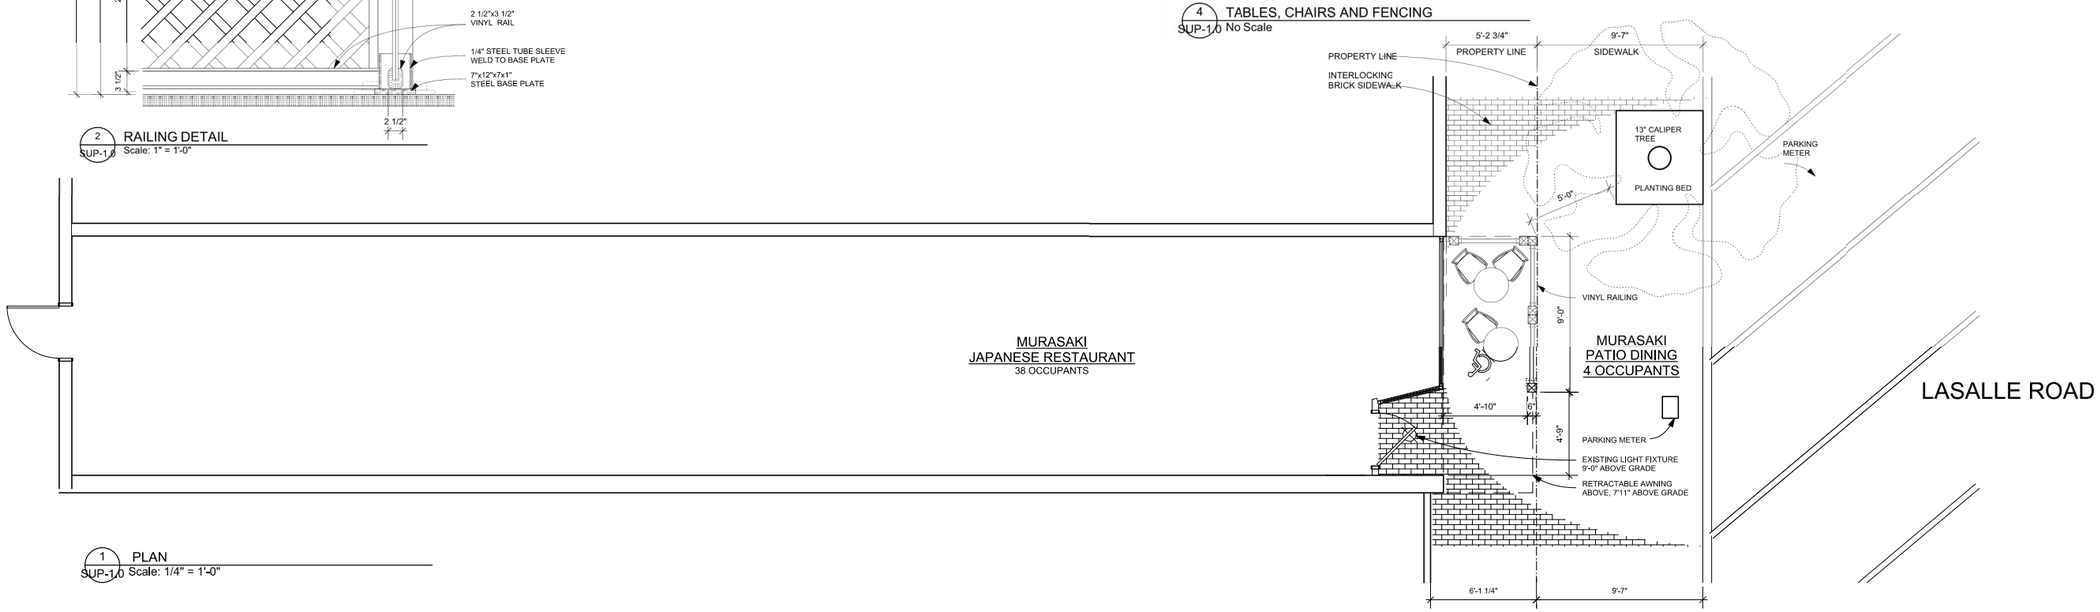

1 PLAN
SUP-1.0 Scale: 1/4" = 1'-0"

NORTH

L'ARC ARCHITECTS, LLC

OWNER:
CHRISTINE SHIMIZU
GEORGE SHIMIZU
MURASAKI
23 LASALLE ROAD
WEST HARTFORD, CT 06107

ARCHITECT:
L'ARC ARCHITECTS
91 SOUTH MAIN STREET
WEST HARTFORD, CT 06107
PH (860) 313-8007
EMAIL hilary@larcarchitects.com

Murasaki
JAPANESE RESTAURANT
23 LASALLE ROAD
WEST HARTFORD

SD:	
DD:	
CD:	
BID:	
PERMIT:	4/17/17
CONTRACT:	
CONST:	
REVISION	

SPECIAL USE PERMIT

SUP 1.0

Murasaki SUP 2017.vwx