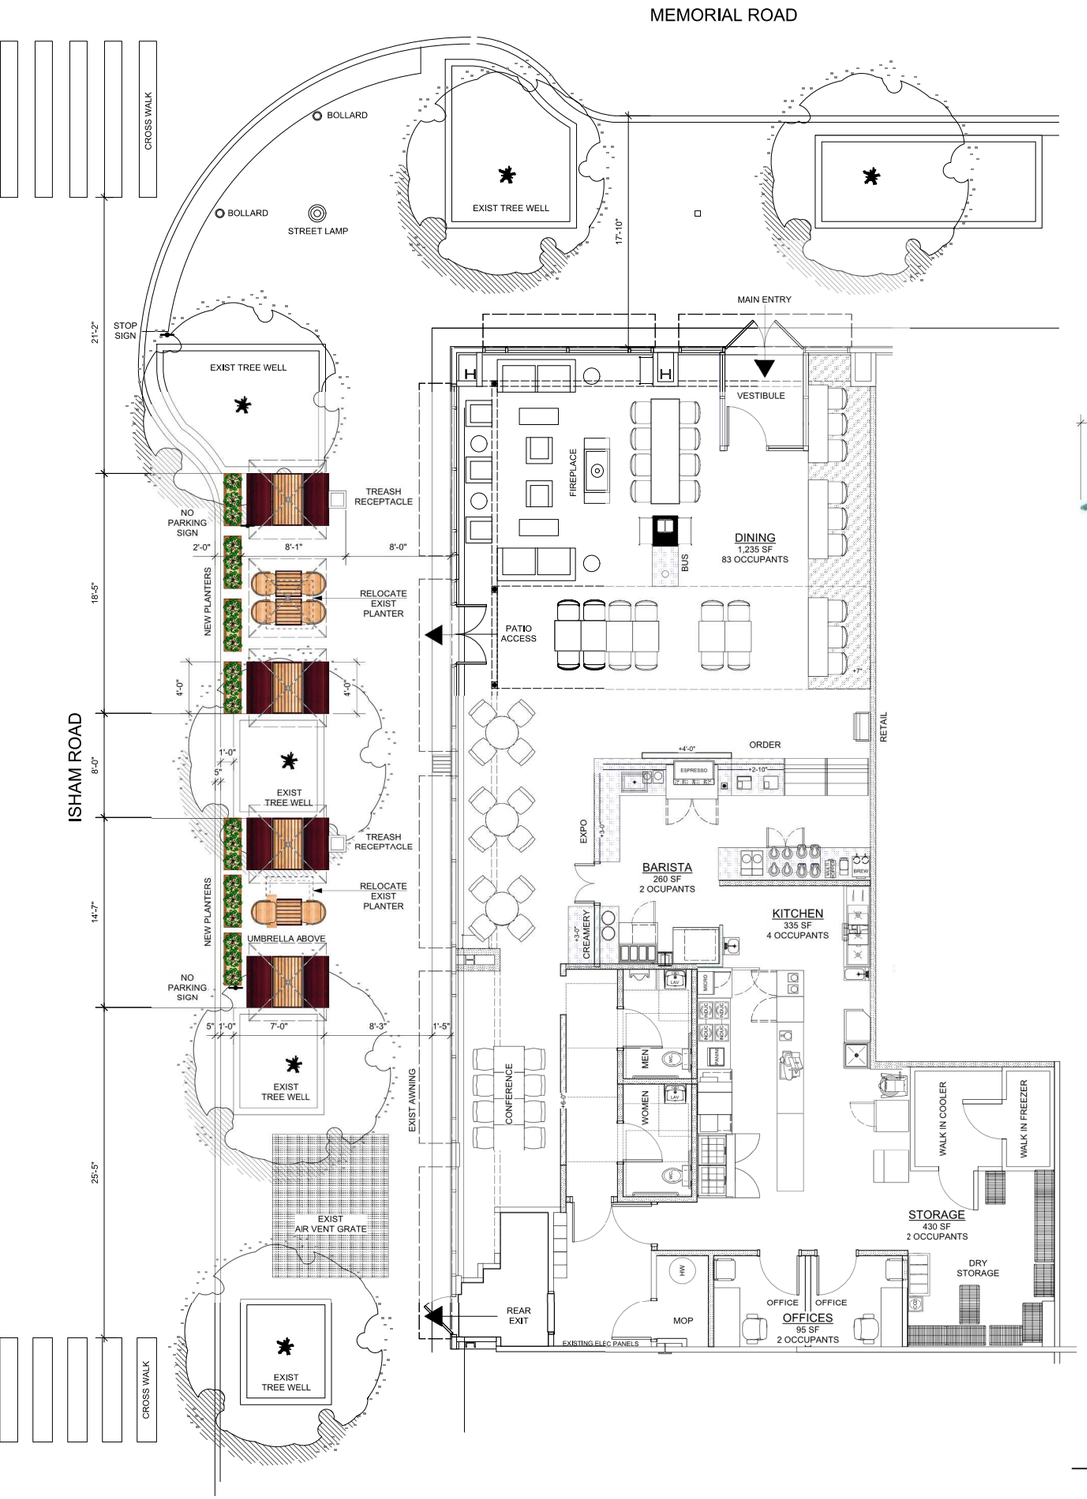

TYPICAL BOOTH

TYPICAL TABLE

TYPICAL CHAIR

TYPICAL TRASH RECEPTACLE

TYPICAL UMBRELLA

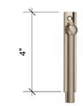

FLUSH BOLT

TYPICAL PLANTER

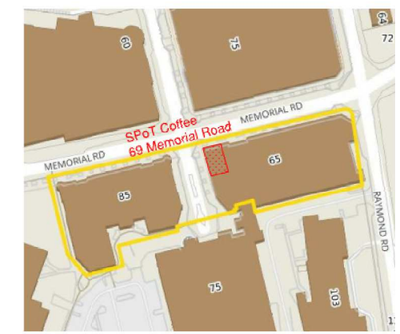

LOCATION MAP

2 A-2.0 WEST ELEVATION
Scale: 3/16" = 1'-0"

91 SOUTH MAIN STREET
WEST HARTFORD, CT 06107
PH (860) 313-8007
EMAIL
sheldon@larcarchitects.com
hilary@larcarchitects.com
WEB www.larcarchitects.com

SPoT COFFEE
69 MEMORIAL ROAD
WEST HARTFORD, CT 06107

SD:
DD:
CD:
BID:
PERMIT: 4/20/18
CONTRACT:
CONST:

REVISION
1 - STAFF COMMENTS 5/25/18

SPECIAL USE PERMIT FOR OUTDOOR DINING AND PERMIT IN THE RIGHT OF WAY

A-0.3
R1