NOTES:
1. SITE PHOTOS TAKEN 1/17/2020
2. PROPOSED CONDITIONS SHOWN FOR INFORMATIONAL PURPOSES

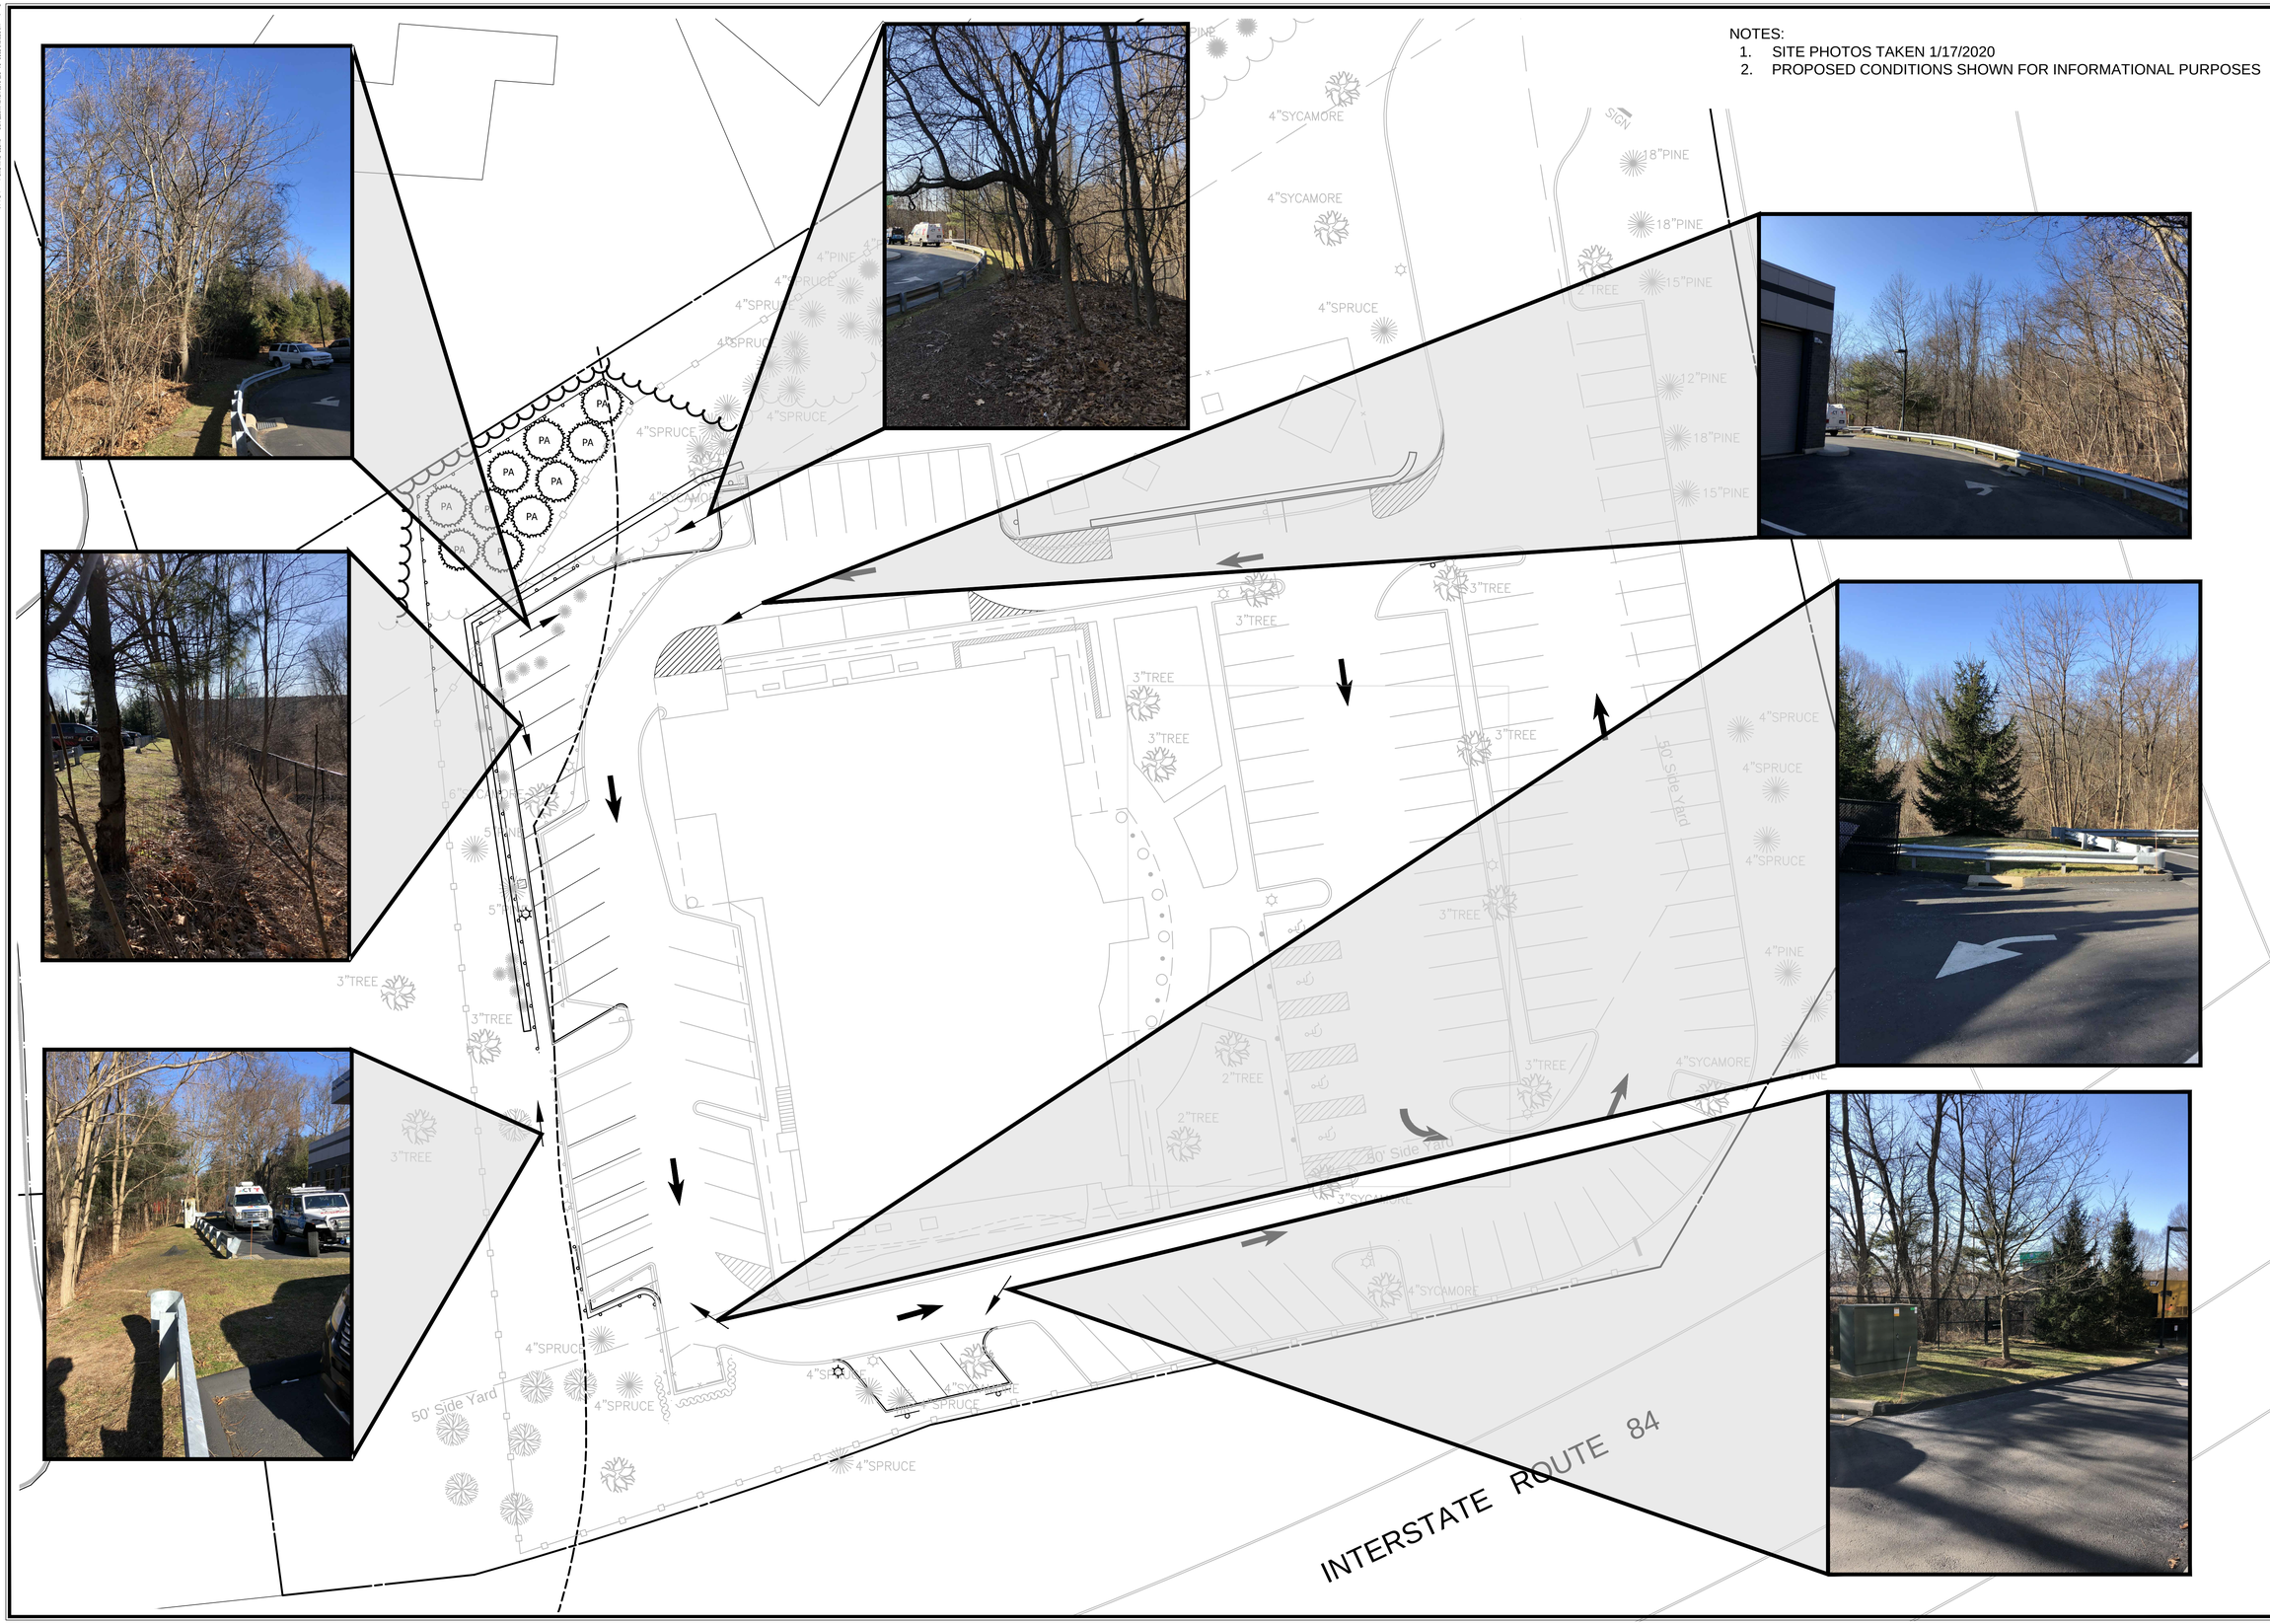


MILONE & MACBROOM
99 REALTY DRIVE
CHESHIRE, CT 06410
203.271.1773
WWW.MMINC.COM

| DESCRIPTION | DATE | BY |
|---|---|---|

SITE PHOTO MAP

NBC STUDIOS
PARKING EXPANSION
1422 NEW BRITAIN AVENUE
WEST HARTFORD, CT

| RYE | SK | JAU |
|---|---|---|
| DESIGNED | DRAWN | CHECKED |

SCALE: 1"=20'

DATE: JANUARY 23, 2020

PROJECT NO.: 7000-01

SHEET NO.: 1 OF 1

SHEET NAME: FIG. 1

Copyright Milone & MacBroom, Inc - 2020