A OUTDOOR DINING RENDERING

NTS

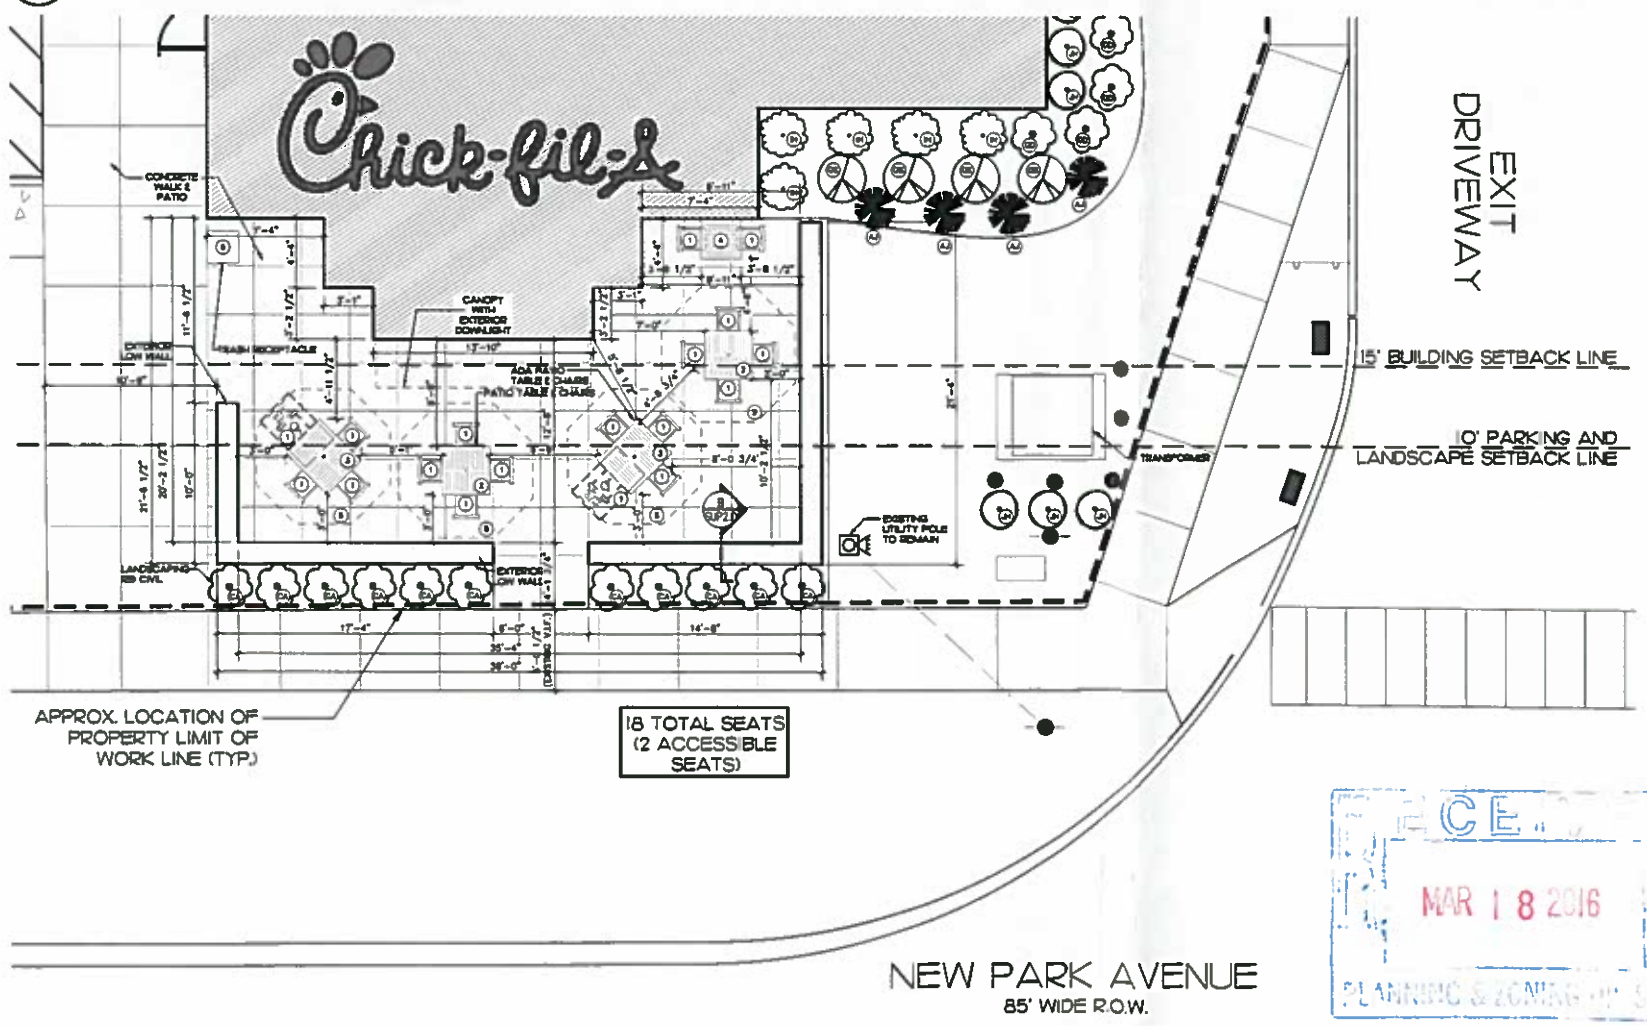

B PATIO SEATING PLAN

3/16"= 1'-0"

NORTH

C OUTDOOR SEATING EXAMPLE

NTS

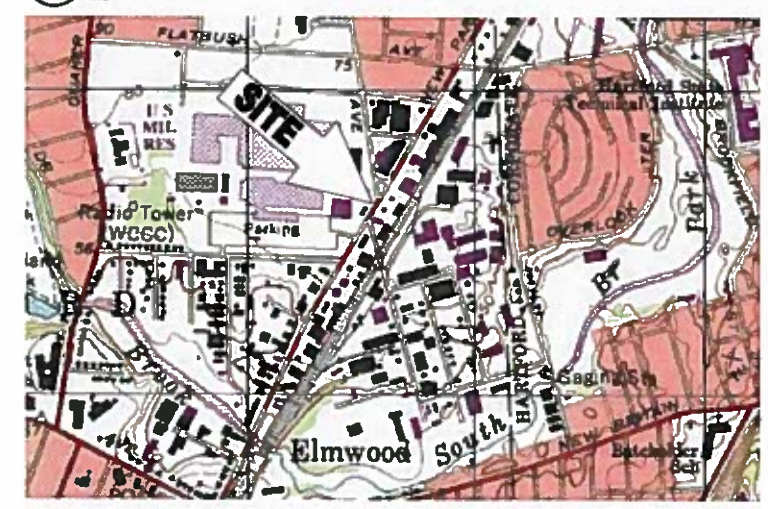

D LOCUS MAP

NTS

E APPROACH RENDERING

NTS

RECEIVED
MAR 18 2016
PLANNING & ZONING DEPT.

Chick-fil-A
5200 Buffington Rd.
Atlanta Georgia,
30349-2998

Revisions:

Mark	Date	By

Seal

STATE OF CONNECTICUT · JOHN A. CHIPMAN · LICENSED ARCHITECT

ChipmanDesign Architecture Inc.

STORE #03673
West Hartford FSU
511 New Park Ave
West Hartford, CT
06110

SHEET TITLE
SPECIAL USE PERMIT

VERSION: V6
ISSUE DATE: 12-2015

Job No. : 15-1385
Store : 03673
Date : 03.18.16
Drawn By : KS
Checked By : JPL

Sheet
SUP-1.0

PATIO SEATING SCHEDULE

20" W X 21" D X 32.31" H, 17" SEAT HEIGHT

1 DINING CHAIR
NTS

36" X 36" X 29-1/4" H

2 TABLE - FOUR TOP
NTS

36" X 44" X 29-1/4" H

3 TABLE - ADA FOUR TOP
NTS

24" X 24" X 29-1/4" H

4 TABLE - TWO TOP
NTS

9'-1" DIA X 8'-6" OVERALL HEIGHT 7'-0" H TO UNDERSIDE OF CANOPY

5 UMBRELLA
NTS

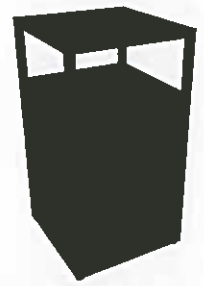

24"W X 24"D X 47"H

6 TRASH RECEPTACLE
NTS

LANDSCAPE SCHEDULE

DECIDUOUS SHRUBS

GS GARNET SWEETSPIRE
NTS

GD GOLD DROP CINQUEFOIL
NTS

EVERGREEN SHRUBS

JH STEEDS JAPANESE HOLLY
NTS

IH SHAMROCK INKBERRY HOLLY
NTS

AJ ANDORRA JUNIPER
NTS

CA HINO CRIMSON AZALEA
NTS

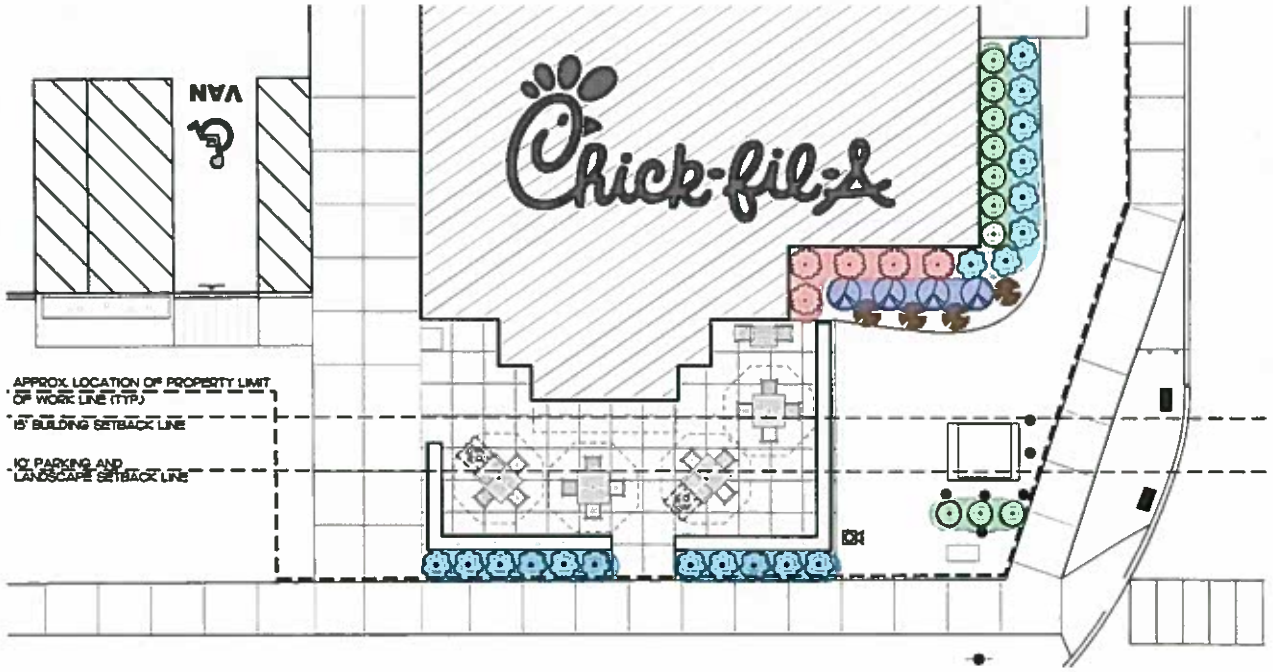

A LANDSCAPING PLAN
1/8" = 1'-0"

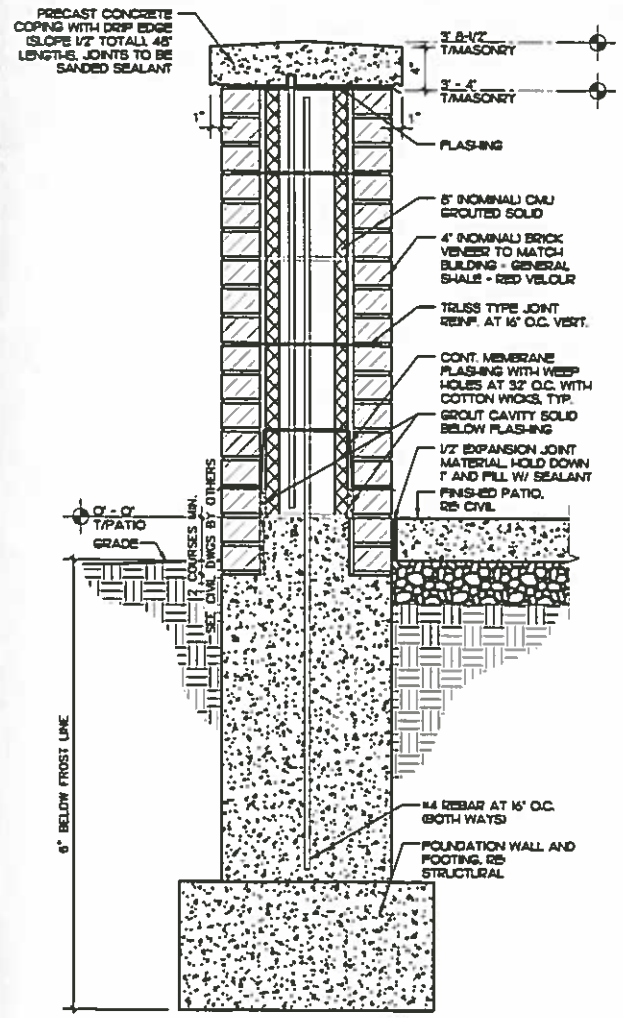

B EXTERIOR LOW WALL PRECAST COPING
1 1/2"=1'-0"

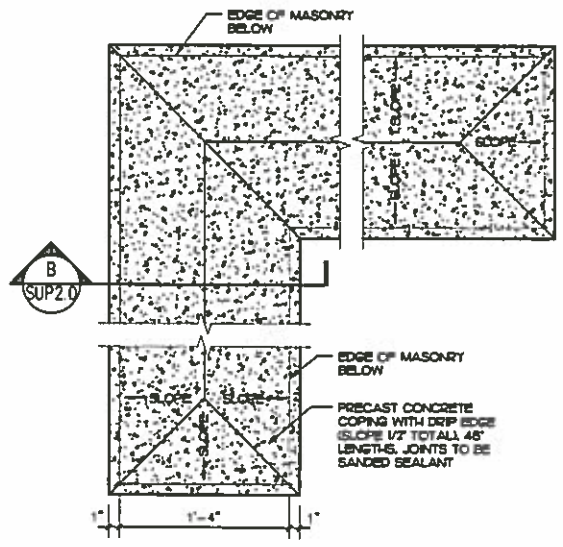

C EXTERIOR LOW WALL PLAN - COPING
1 1/2"=1'-0"

Chick-fil-A
5200 Buffington Rd.
Atlanta Georgia,
30349-2998

Revisions:

Mark	Date	By

Seal
STATE OF CONNECTICUT
JOHN A. CHIPMAN
LICENSED ARCHITECT

ChipmanDesign
Architecture, LLC

STORE #03673
West Hartford FSU
511 New Park Ave
West Hartford, CT
06110

SHEET TITLE
SPECIAL USE PERMIT

VERSION: V6
ISSUE DATE: 12-2015

Job No. : 15-1385
Store : 03673
Date : 03.18.16
Drawn By : KS
Checked By: JPL

Sheet
SUP-2.0