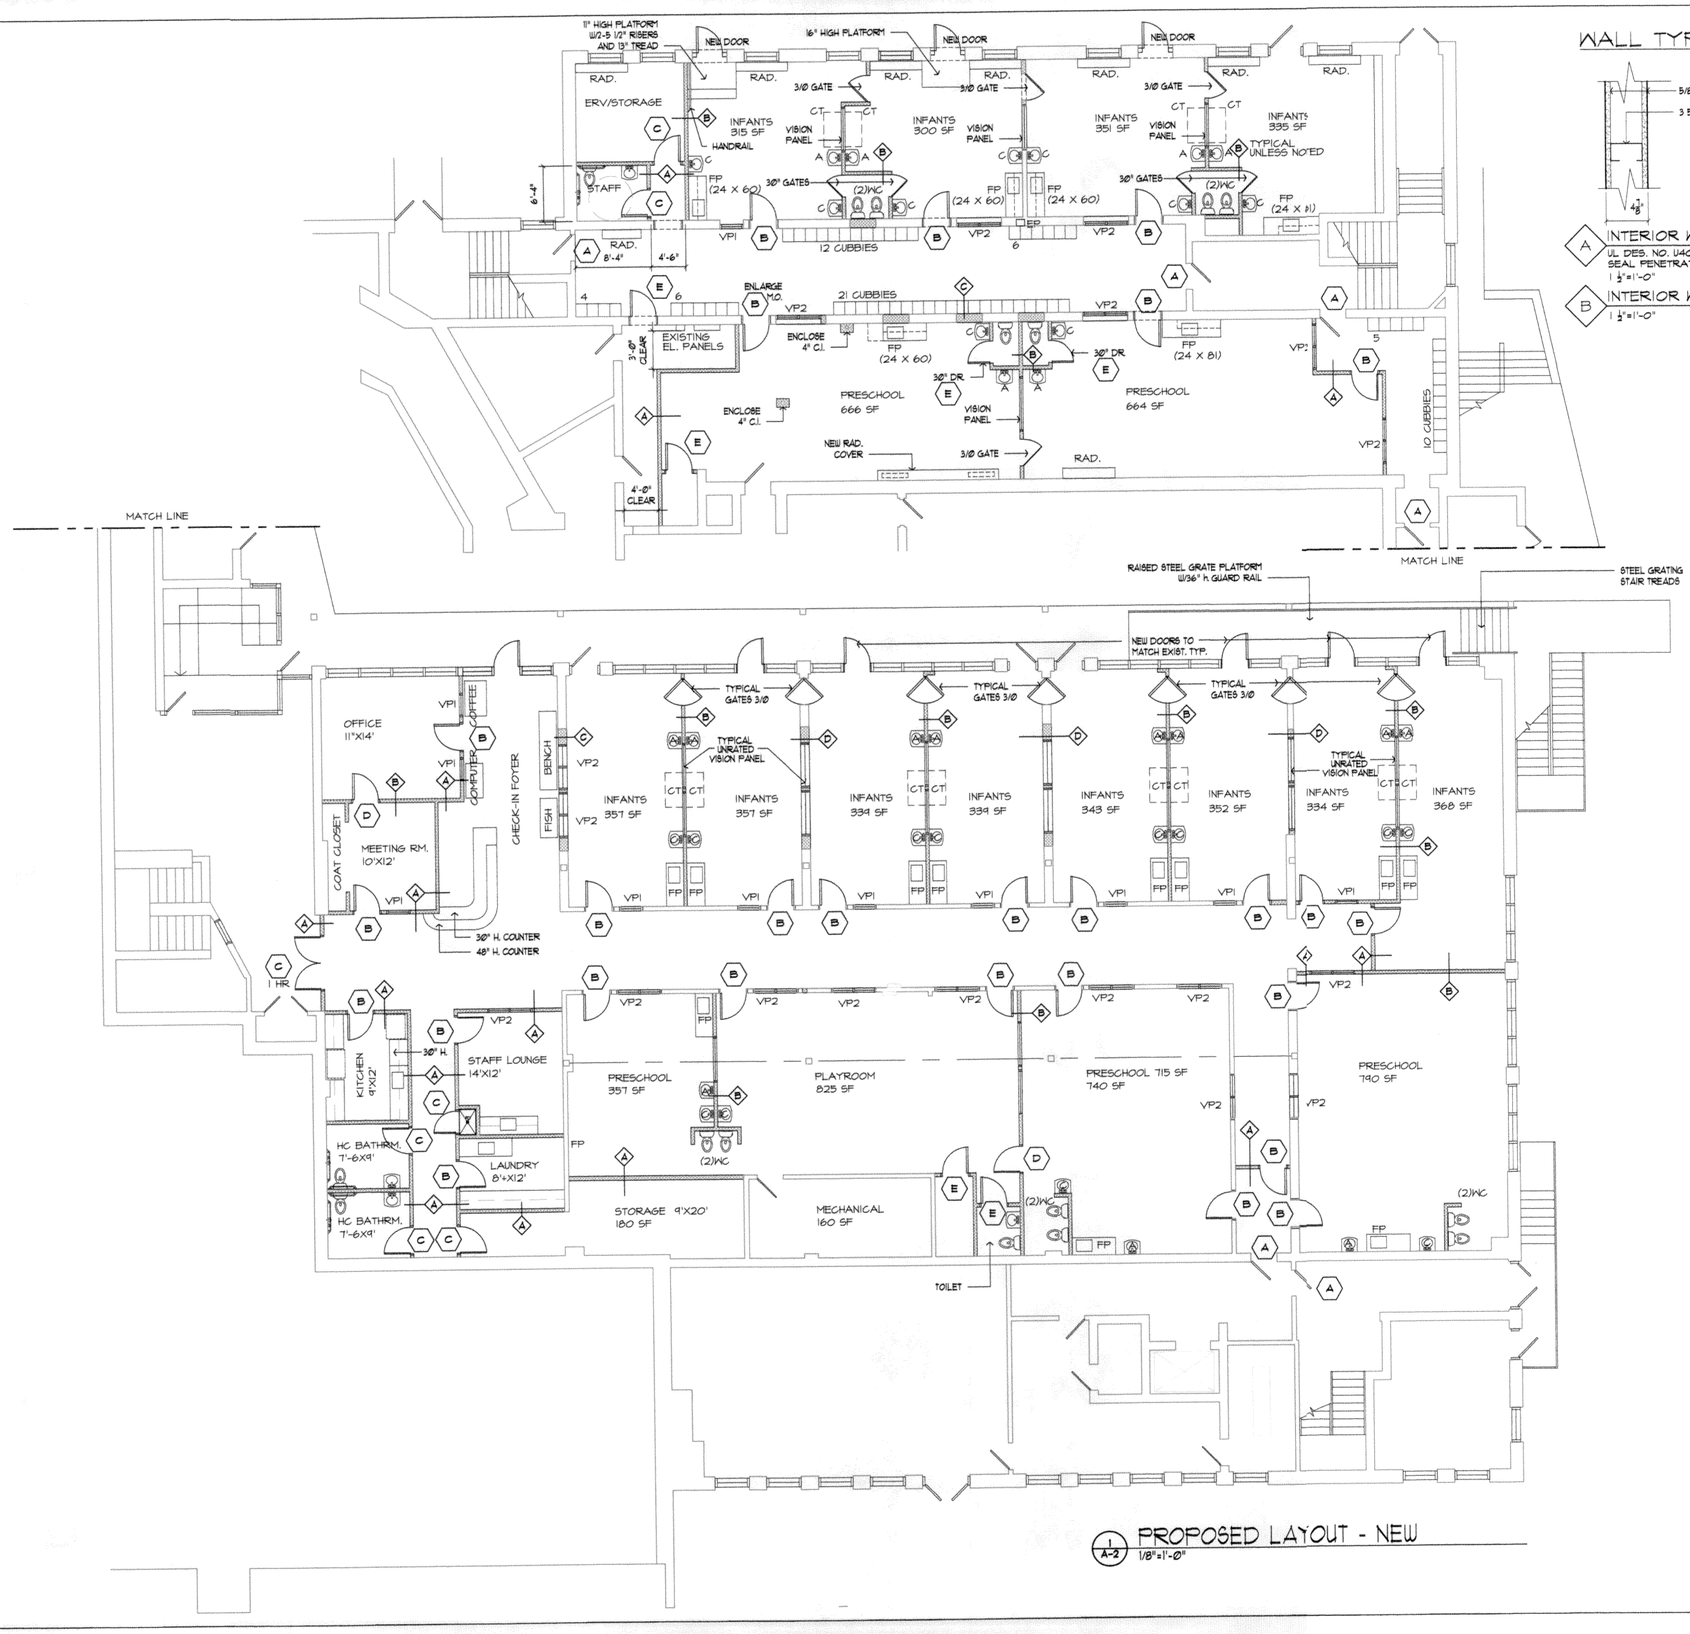

1 A-2 PROPOSED LAYOUT - NEW
1/8"=1'-0"

WALL TYPES

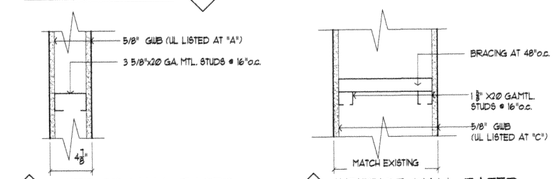

A INTERIOR WALL-RATED
UL DES. NO. U404-1 HR. EXTEND TO DECK-SEAL PENETRATIONS
1 1/2"=1'-0"

B INTERIOR WALL-UNRATED
1 1/2"=1'-0"

C INTERIOR WALL-RATED
UL DES. NO. U458-1 HR. EXTEND TO DECK-SEAL PENETRATIONS
1 1/2"=1'-0"

D INTERIOR WALL-UNRATED
1 1/2"=1'-0"

DOOR TYPES

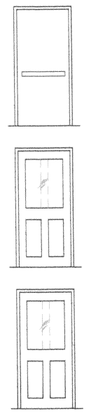

A — EXISTING 3'X7', 1 3/8" THICK LUMBER CORE FLUSH DOOR IN HM FRAME WITH PANIC DEVICE AND CLOSER.

B — NEW 3'X7', EMBOSSED PANEL DOOR WITH 24"X34" WIRE GLASS LITE IN HM FRAME WITH CLOSER AND LOCKSET. 20 MIN. RATED ASSEMBY.

C — SAME AS "B" BUT WITH (4) PANELS AND NO GLASS. 1 HOUR RATED WHERE NOTED

D — NEW 3'X7', EMBOSSED PANEL DOOR WITH 24"X34" TEMPERED GLASS LITE PREHUNG IN WOOD FRAME WITH LOCKSET. UNRATED ASSEMBY.

E — SAME AS "D" BUT WITH (4) PANELS AND NO GLASS.

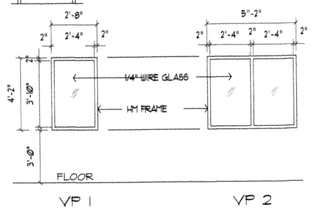

VISION PANEL (VP)

IN FIRE RATED WALLS

LEGEND

- EXISTING TO REMAIN
- NEW WALLS
- NEW DOOR
- EXISTING DOOR TO REMAIN
- FP — FOOD PREPARATION AREA
- ADULT HANDWASH SINK
- CHILDREN'S HANDWASH SINK
- CT — CHANGING TABLE
- A — DOOR TYPE
- A — WALL TYPE

RECEIVED JUN 3 2015 PLANNING & ZONING DIVISION

RENOVATIONS TO:

701 FARMINGTON AVENUE

WEST HARTFORD, CONNECTICUT

REVISIONS:
20 JUNE 2014
1 JULY 2014
24 JULY 2014
11 AUG. 2014
18 AUG. 2014
19 DEC. 2014
4 FEB. 2015

SCALE: 1/8"=1'-0"
DATE: 17 JUNE 2014

KENYON & CUTLER ARCHITECTS
ONE DARLING DRIVE
AVON, CONNECTICUT 06001
(860) 677-7598
(860) 674-8824 FAX

PROPOSED LAYOUT

A-2