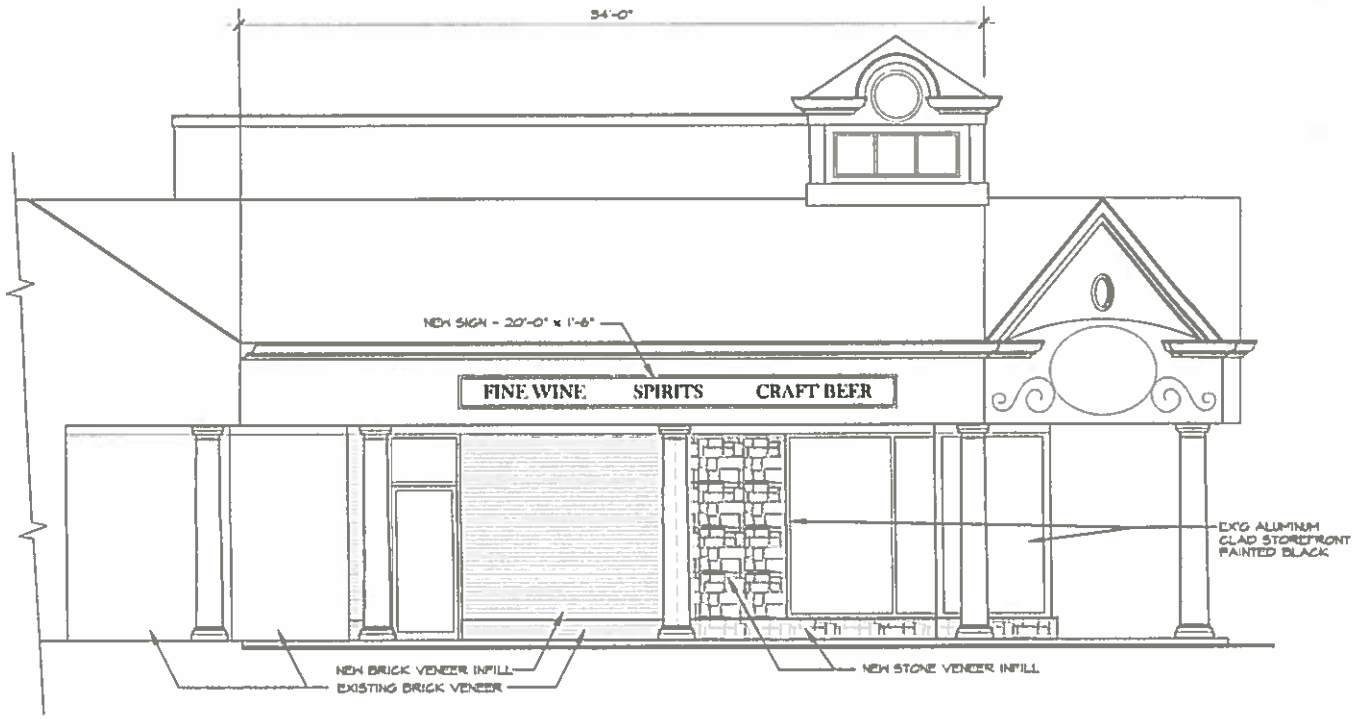

WEST ELEVATION

SCALE 1/4"=1'-0"

SOUTHWEST ELEVATION

SCALE 1/4"=1'-0"

EXISTING SITE PHOTOS

PROPOSED MATERIALS

SOUTH ELEVATION

SCALE 1/4"=1'-0"

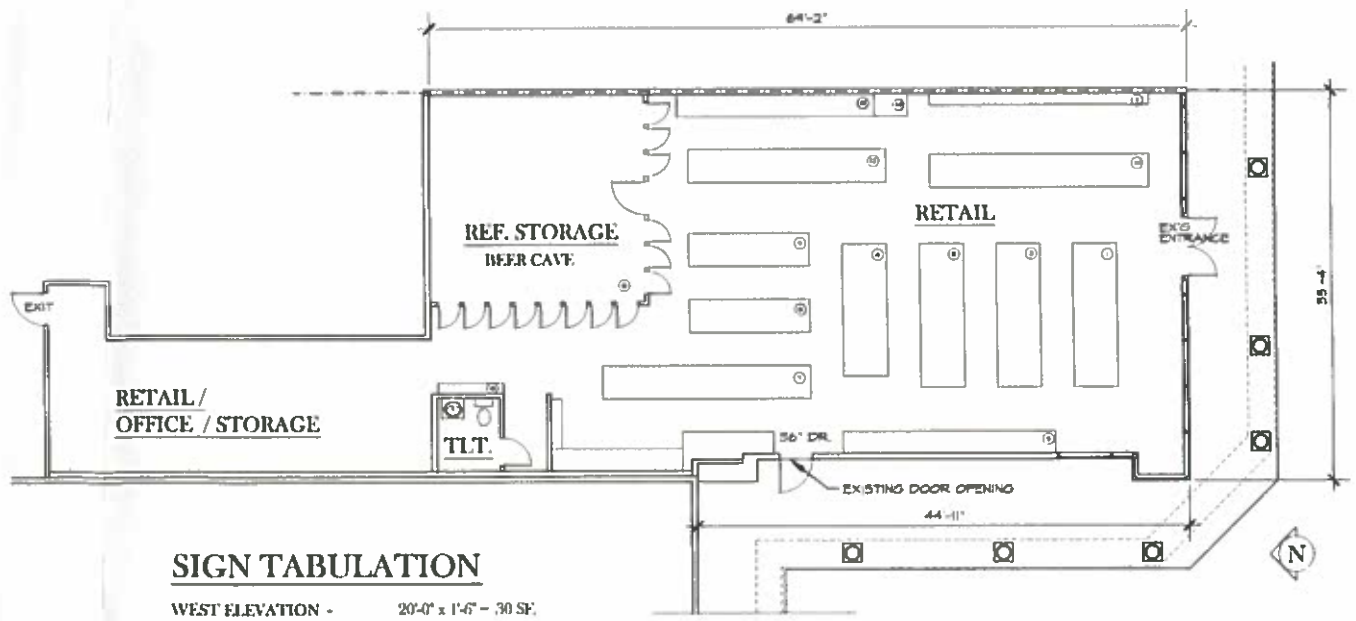

SIGN TABULATION

WEST ELEVATION -	20'-0" x 1'-6" = 30 SF.
SOUTHWEST ELEVATION -	8'-0" x 4'-0" = 32 SF.
SOUTH ELEVATION -	11'-0" x 3'-0" = 33 SF.
TOTAL AREA = 95 SF.	

FLOOR PLAN

SCALE 1/8"=1'-0"

RECEIVED
NOV 23 2015
PLANNING & ZONING DIVISION

© 2015 KEMPER ASSOCIATES ARCHITECTS, LLC
COPYRIGHT WARNING. FEDERAL COPYRIGHT PROTECTION EXTENDS TO ORIGINAL AND MODIFIED DERIVATIVE PLANS, AS APPLICABLE TO INTENTIONAL AND UNINTENTIONAL INFRINGEMENT, AND PROVIDES FOR SPECIFIC STATUATORY DAMAGES, BOTH CIVIL AND CRIMINAL. THESE ARCHITECTURAL WORKS ARE COPYRIGHTED AND PROTECTED BY TITLE 17 OF THE U.S. STATE CODE AND REPRODUCTIONS ARE STRICTLY PROHIBITED AND FORBIDDEN.

Date
11 / 23 / 15

Revision

Kemper Associates Architects, LLC
790 Farmington Avenue Bldg 2 • Farmington, Connecticut 06032
(860) 409 - 7155 Fax (860) 409 - 7160

HARVEST WINE AND SPIRITS
1128 NEW BRITAIN AVENUE
WEST HARTFORD, CT

Revision

Checked By

Sheet No.
A-1
OF 1