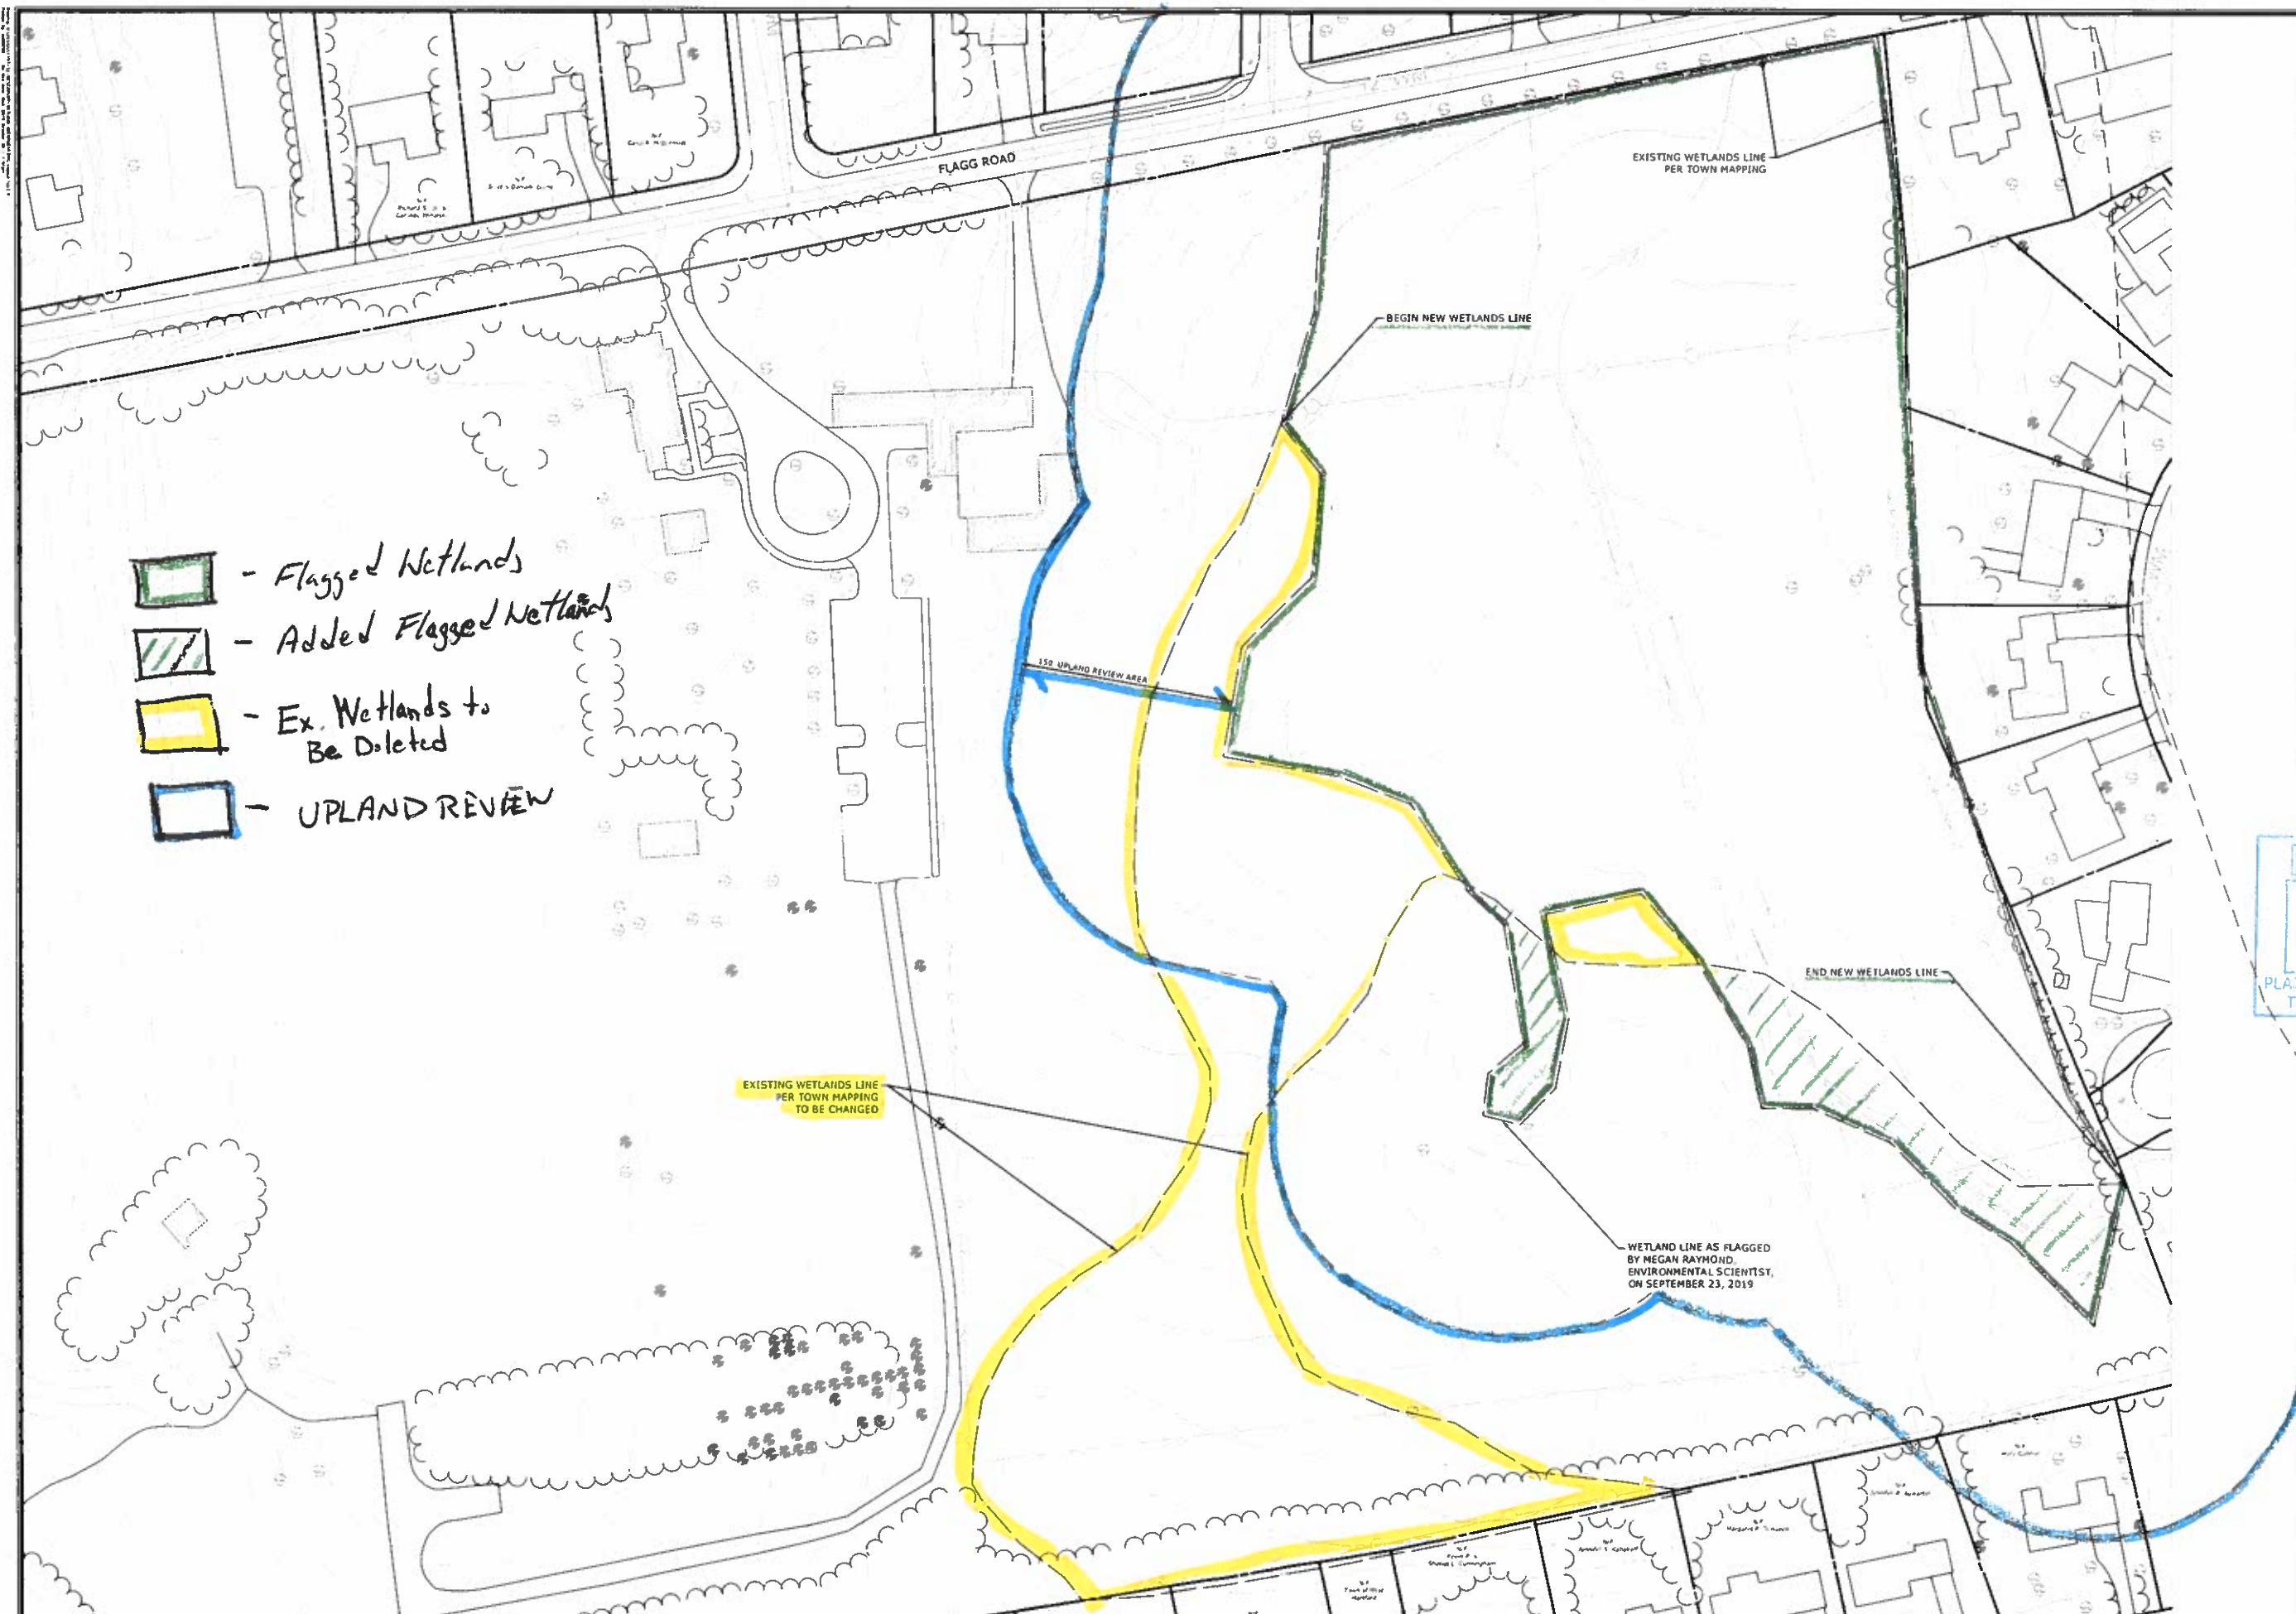

RECEIVED
OCT 30 2019
PLANNING ZONING DIVISION
Town of West Hartford CT

MILONE & MACBROOM
99 REALTY DRIVE
CHESHIRE, CT 06410
(203) 271-1773
WWW.MILONEMACC.COM

DESCRIPTION	DATE	BY
TOWN COMMENTS	10/30/2019	AWG

PROPOSED WETLAND AMENDMENT MAP

PROPOSED OUTDOOR CLASSROOM
WESTMOOR PARK
119 FLAGG ROAD
WEST HARTFORD, CONNECTICUT

AWG	AWG	TD
DESIGNED	DRAWN	CHECKED

SCALE: 1"=50'

DATE: SEPTEMBER 27, 2019

PROJECT NO: 1197-32

SHEET NO: 1 OF 1

SHEET TITLE: EX

Copyright Milone & MacBroom, Inc. 2019