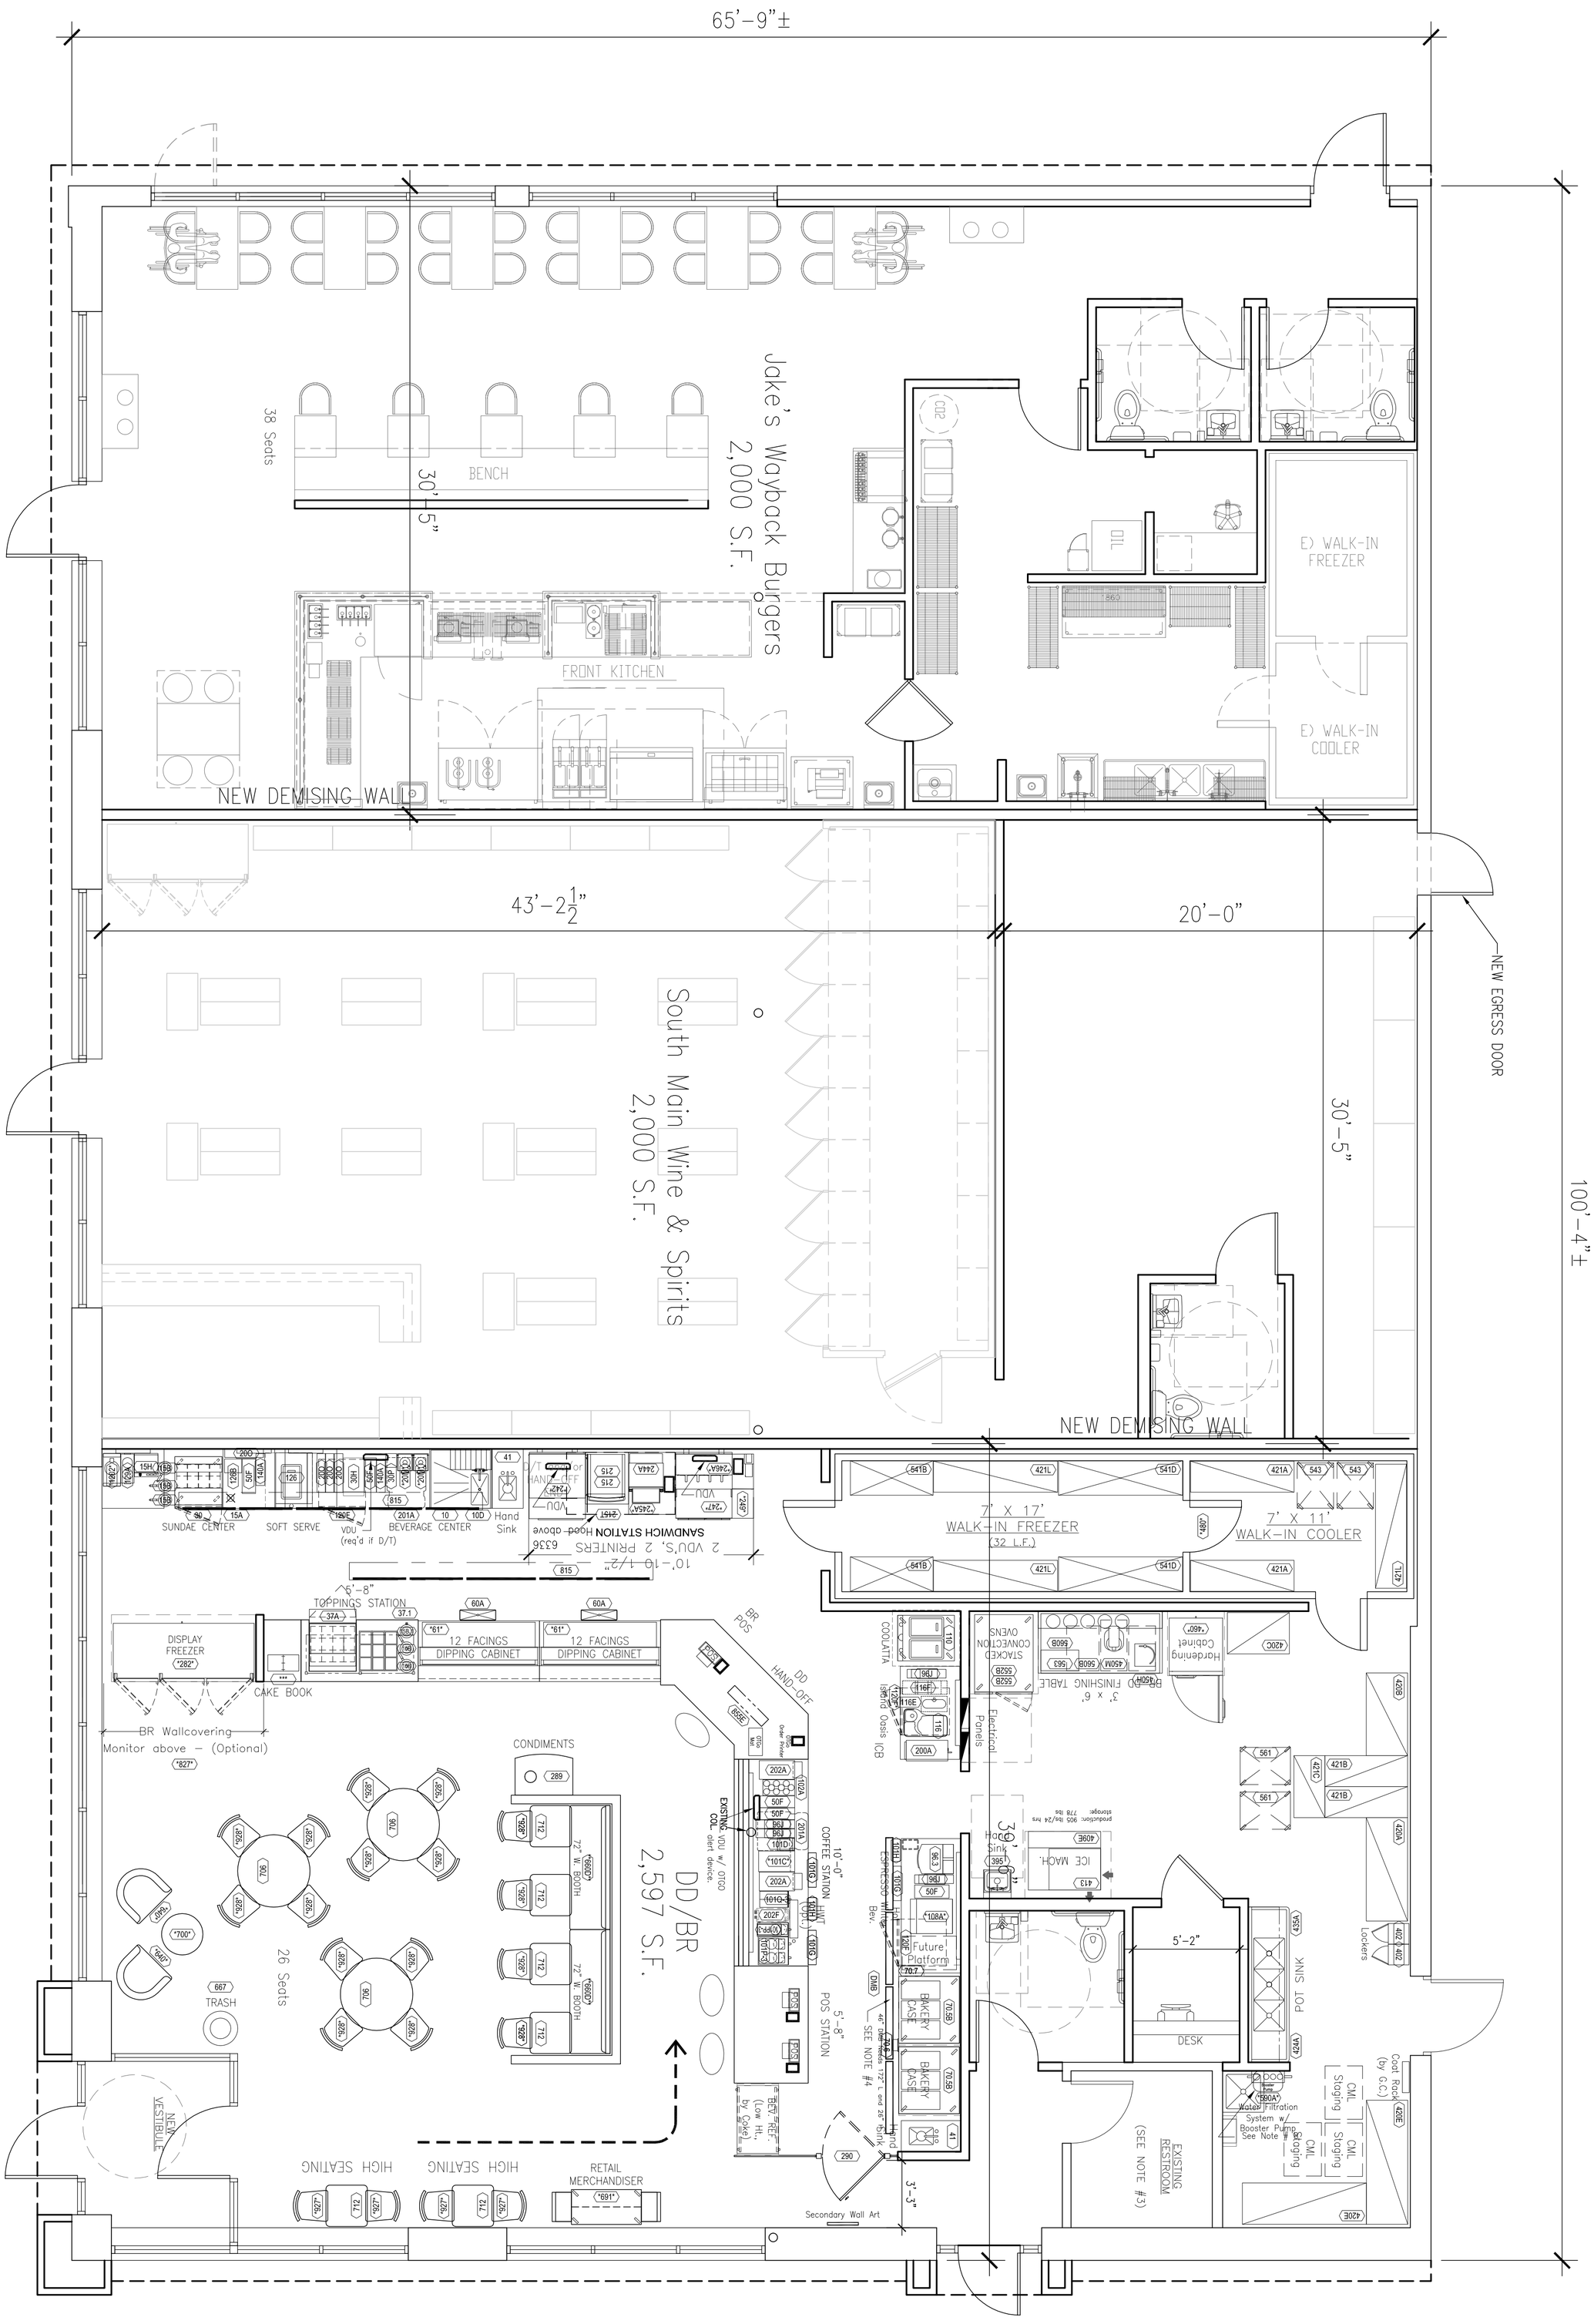


| Sheet Name: | TENANT DEMISING FLOOR PLAN |
|---|---|
| Project #: | 17100.06 |
| Issue Date: | 5/23/17 |
| Drawn By: | BP |
| Checked By: | GR |
| Sheet No.: | A1.1 |

| No. | Description | Date |
|---|---|---|
| A | Issued to Owner | 5/23/17 |
| B | Issued for Town Review | 6/7/17 |
| C | Jake's Interior Layout Added | 7/31/17 |
| D | Liquor Store Pkg. Calc. Added | 9/12/17 |
| E | Revised Jakes Layout | 10/4/17 |

Gary Reola, P.E. #23741

# TENANT RELOCATION & DEMISING PLAN

Prepared For

JOSEPH NAPLES

450 South Main Street

West Hartford, Connecticut

COPYRIGHT © 2017
BY GR ENGINEERING, LLC.
ALL DESIGNS PRESENTED ARE THE SOLE PROPERTY OF GR ENGINEERING, LLC AND MAY NOT BE USED, REPRODUCED OR DISTRIBUTED WITHOUT PERMISSION FROM GR ENGINEERING. LLC

gR Engineering, LLC
*Licensed Professional Engineers*
*Design/Build Services*
135 East Main Street - Unit #3
Thomaston, Connecticut 06787
(860)238-5000
info@gr-engineering.net