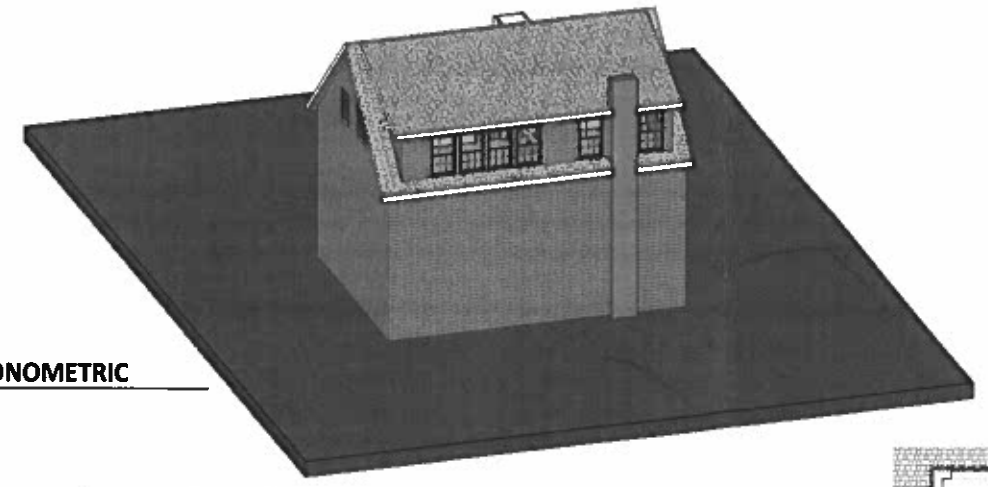

3 A101 AXONOMETRIC

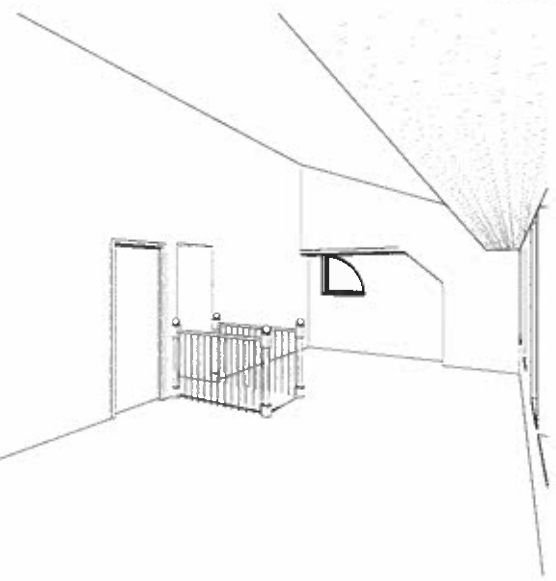

4 A101 DEN 3D VIEW

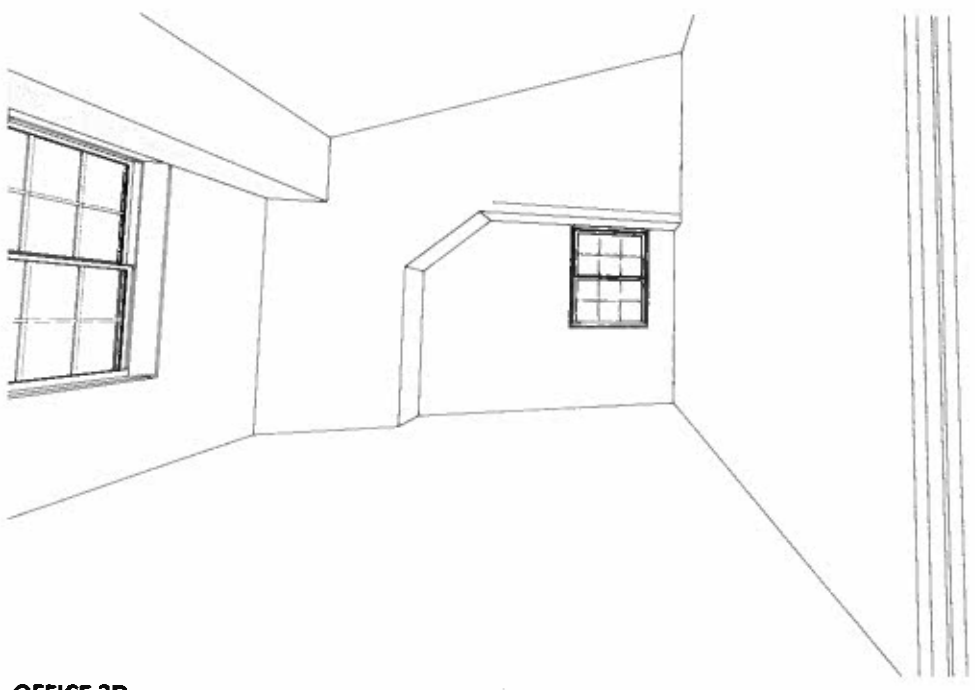

5 A101 OFFICE 3D

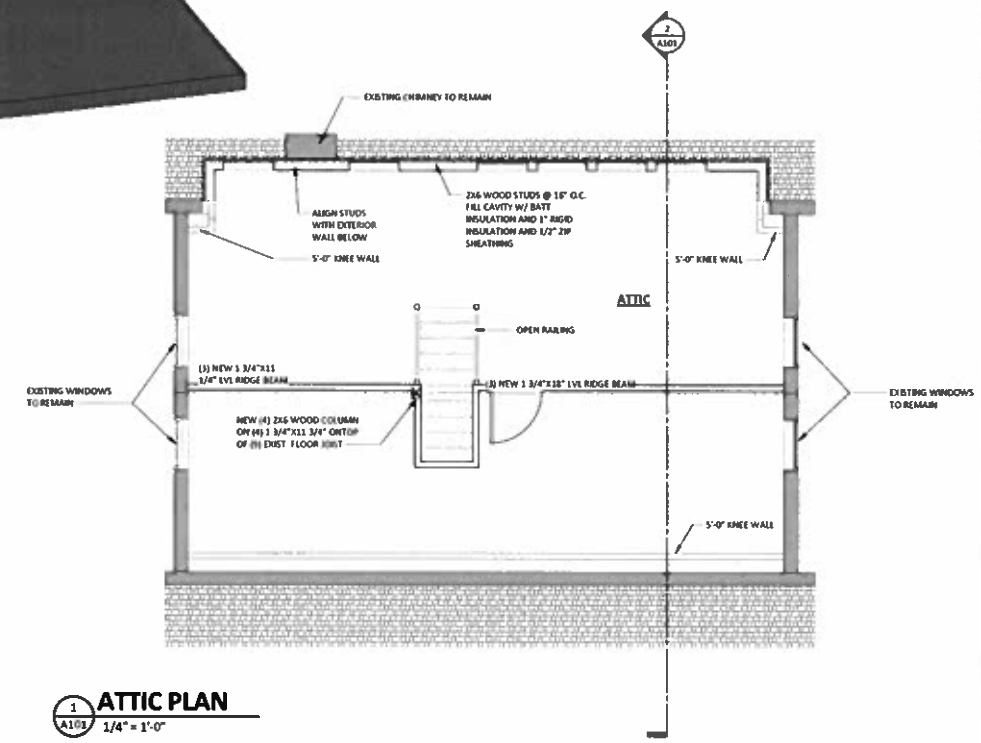

1 A101 ATTIC PLAN
1/4" = 1'-0"

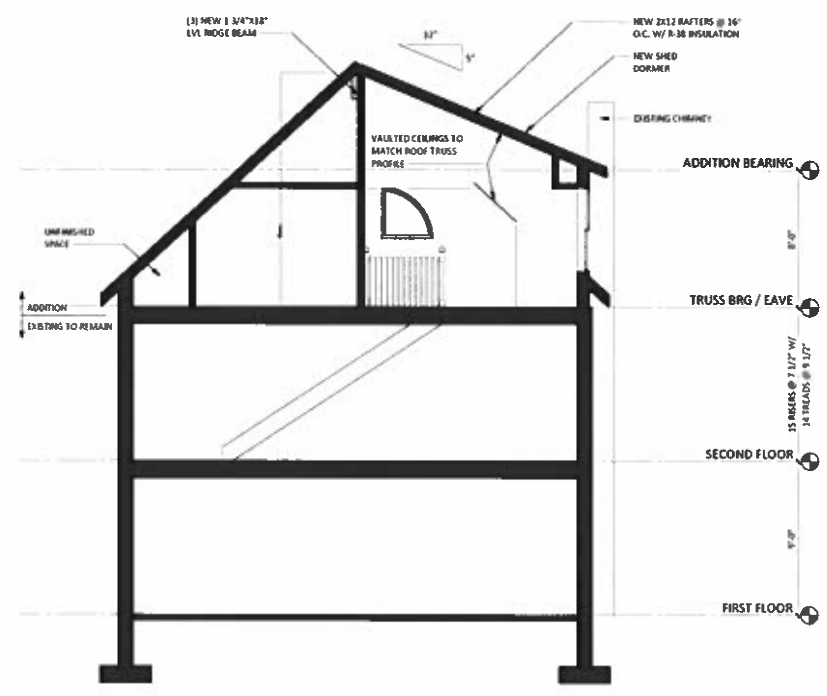

2 A101 SECTION - PRESENTATION
1/4" = 1'-0"

AUTODESK.

www.autodesk.com/revit

BENJAMIN MYERS
43 Van Buren Ave, West
Hartford, CT 06107
SHED DORMER
ADDITION

No.	Description	Date

BENJAMIN MYERS

SHED DORMER ADDITION

FLOOR PLANS

Project Number	2019001
Date	07/19/2019
Drawn By	-
Checked By	Checker

A101

Scale: As indicated

9/18/2019 8:13:06 PM

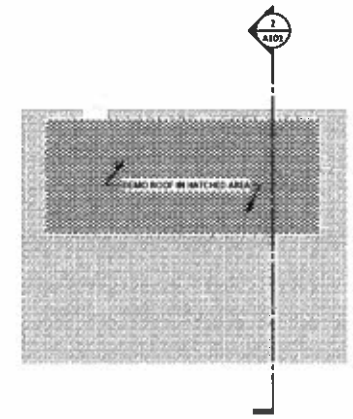

1 A102 **ROOF PLAN - DEMO**
1/8" = 1'-0"

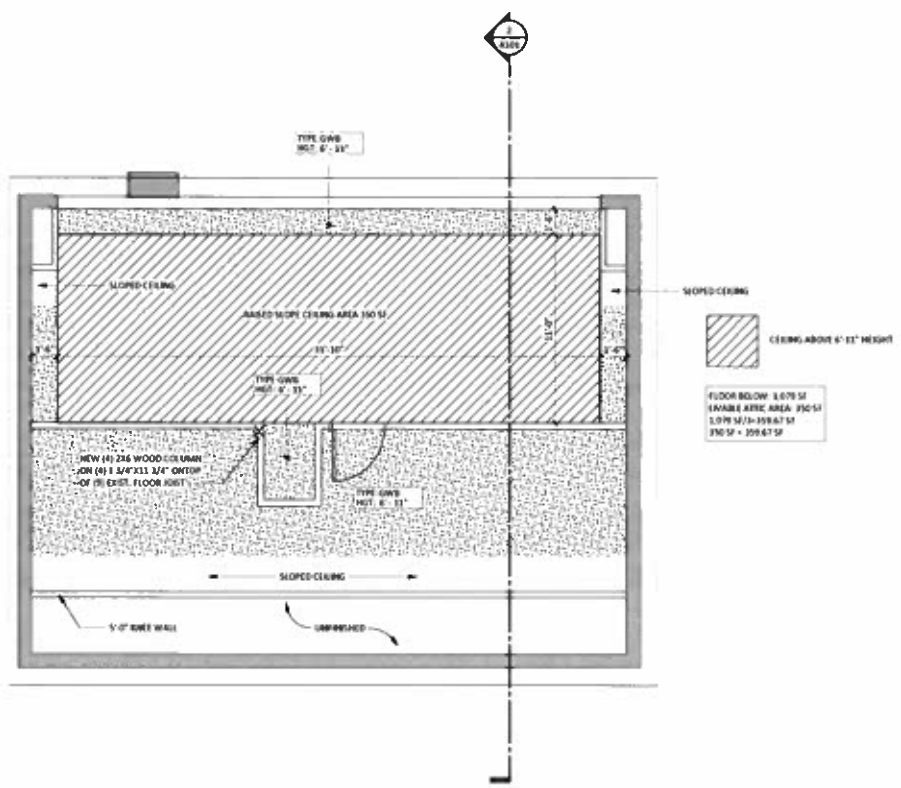

3 A101 **ATTIC RCP**
1/4" = 1'-0"

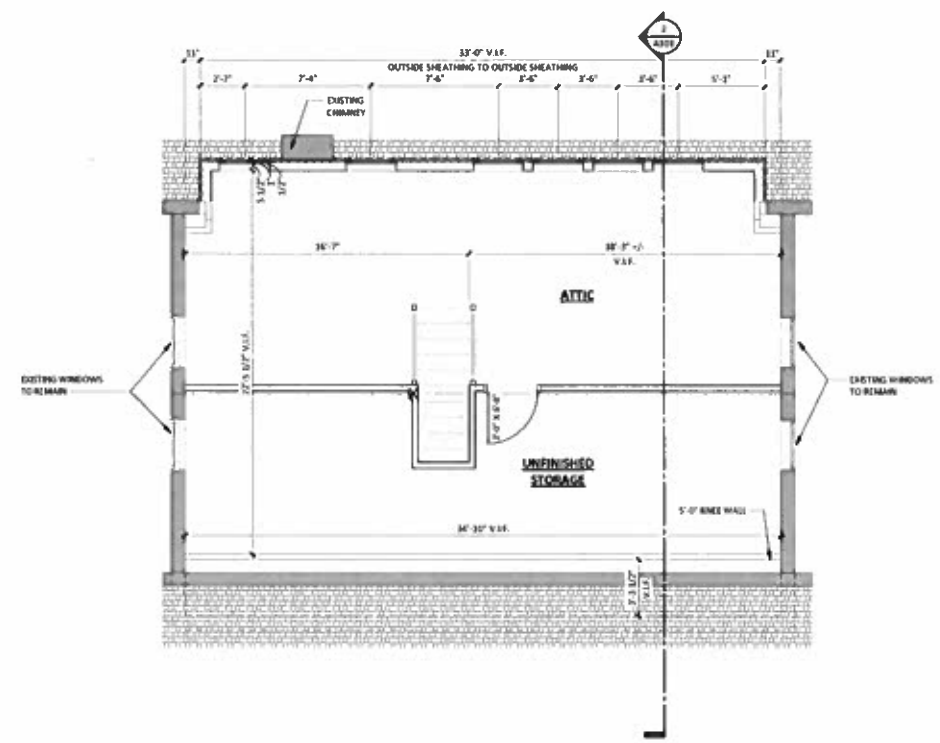

2 A102 **ATTIC PLAN**
1/4" = 1'-0"

AUTODESK.

www.autodesk.com/revit

BENJAMIN MYERS
43 Van Buren Ave, West
Hartford, CT 06107
SHED DORMER
ADDITION

No.	Description	Date

BENJAMIN MYERS

SHED DORMER ADDITION

ATTIC FLOOR PLAN AND DEMO

Project Number	2019001
Date	07/19/2019
Drawn By	Author
Checked By	Checker

A102

Scale	As indicated

9/19/2019 9:13:05 PM

RECEIVED
SEP 30 2019
PLANNING & ZONING DIVISION
Town of West Hartford, CT

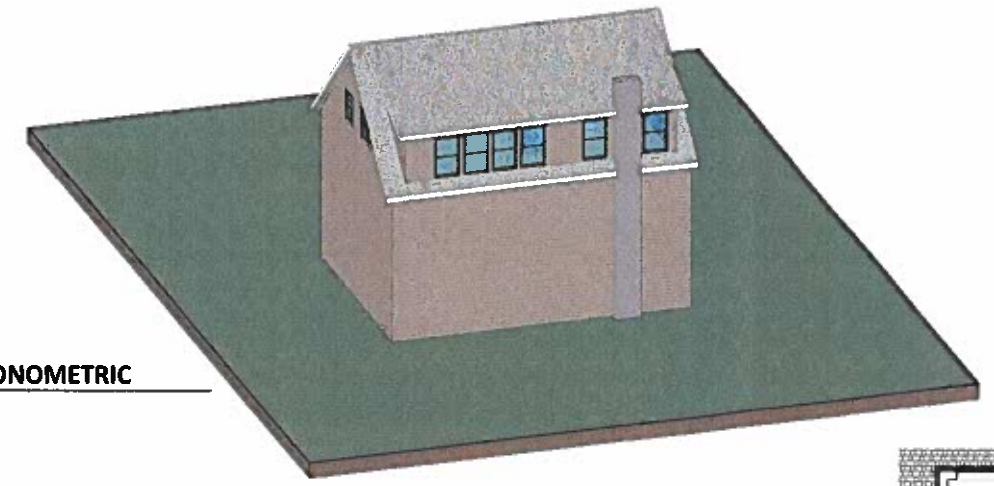

3 A101 AXONOMETRIC

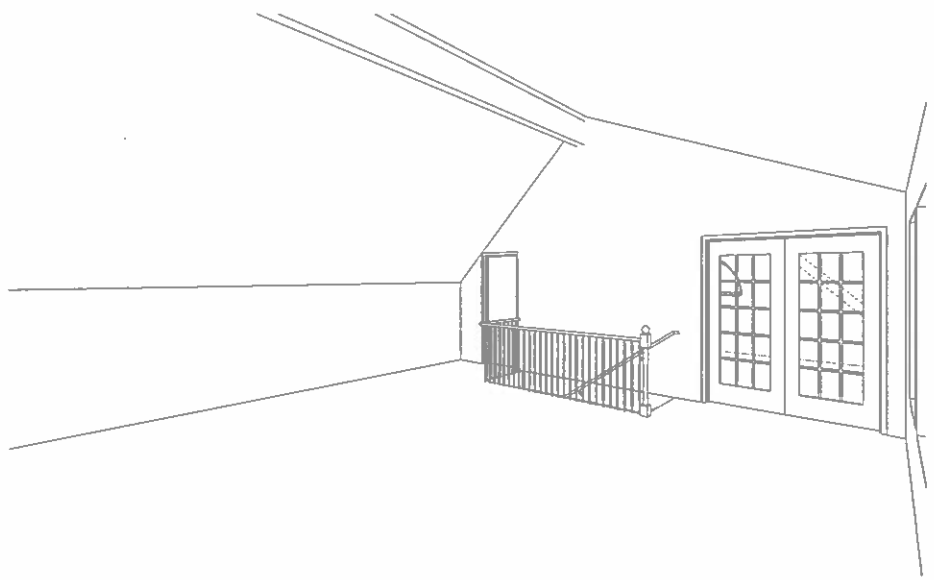

4 A101 DEN 3D VIEW

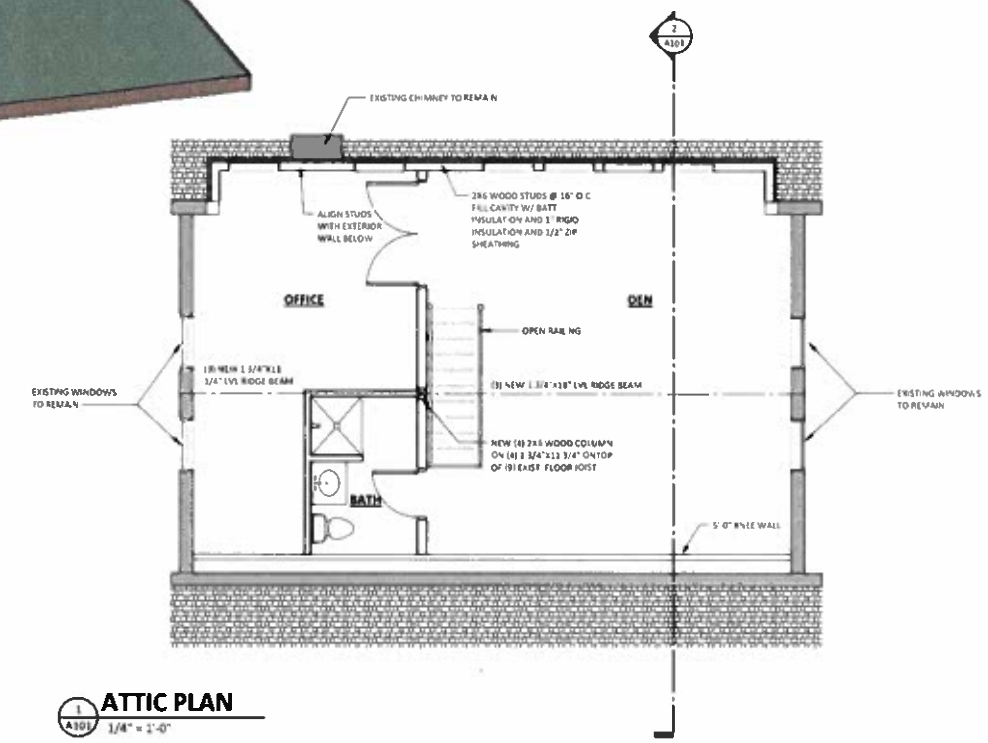

1 A101 ATTIC PLAN
1/4" = 1'-0"

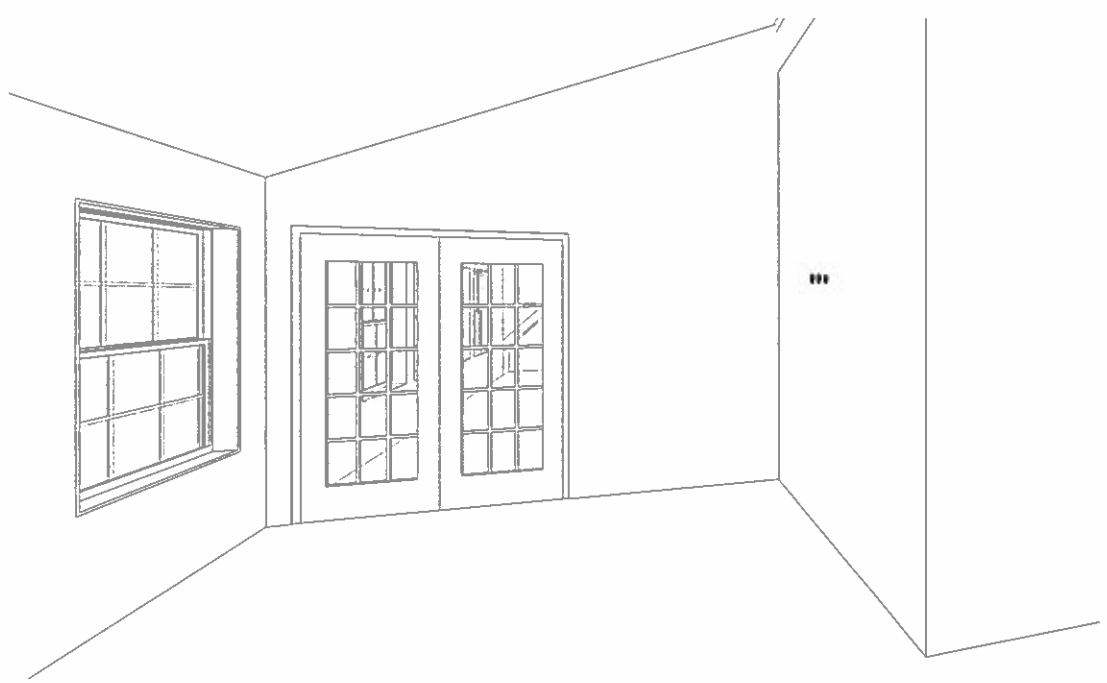

5 A101 OFFICE 3D

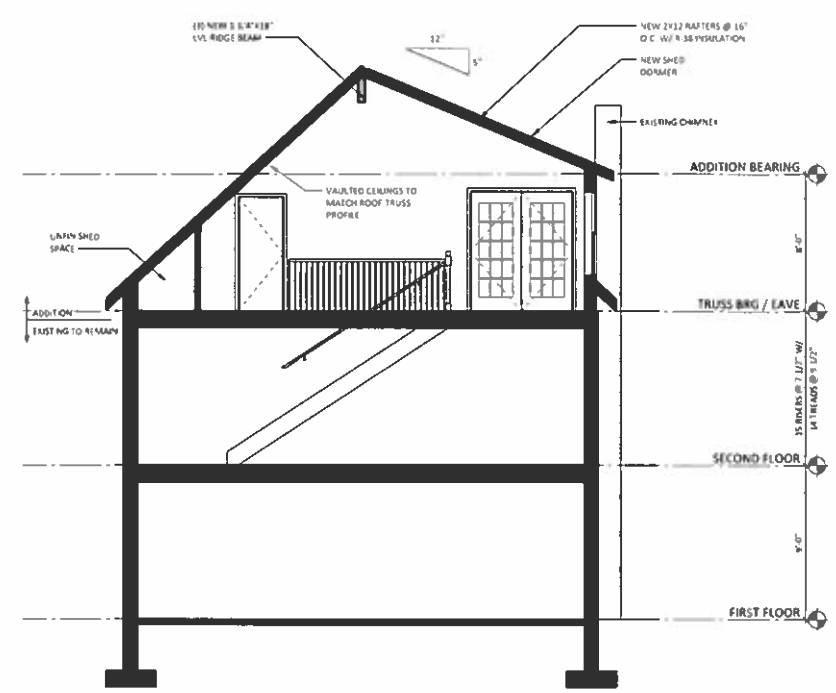

2 A101 SECTION - PRESENTATION
1/4" = 1'-0"

AUTODESK.

www.autodesk.com/revit

BENJAMIN MYERS
43 Van Buren Ave. West
Hartford, CT 06107
SHED DORMER
ADDITION

No.	Description	Date

BENJAMIN MYERS

SHED DORMER ADDITION

FLOOR PLANS

Project Number	2019001
Date	07/19/2019
Drawn By	-
Checked By	Checker

A101

Scale: As indicated

9/12/2019 7:59:01 PM

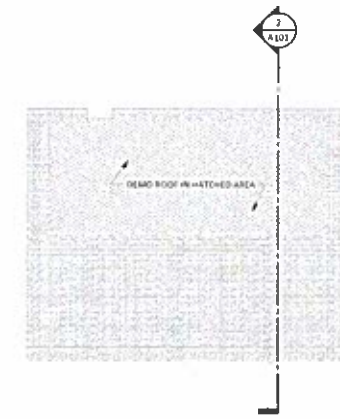

1 A102 **ROOF PLAN - DEMO**
1/8" = 1'-0"

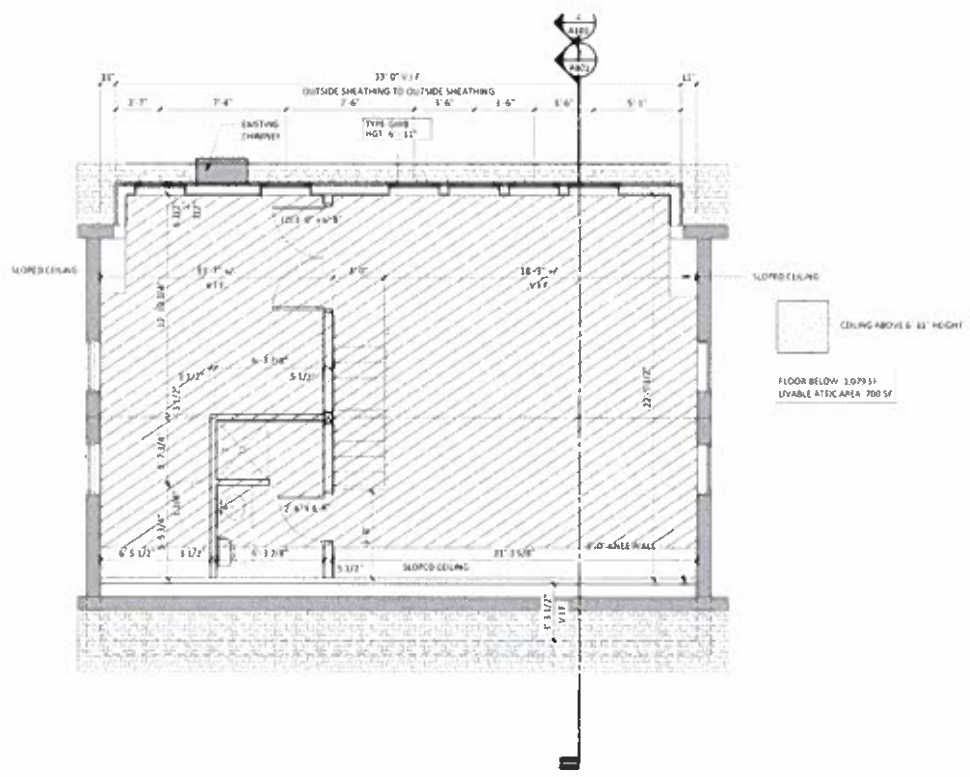

1 A102 **ATTIC RCP**
1/4" = 1'-0"

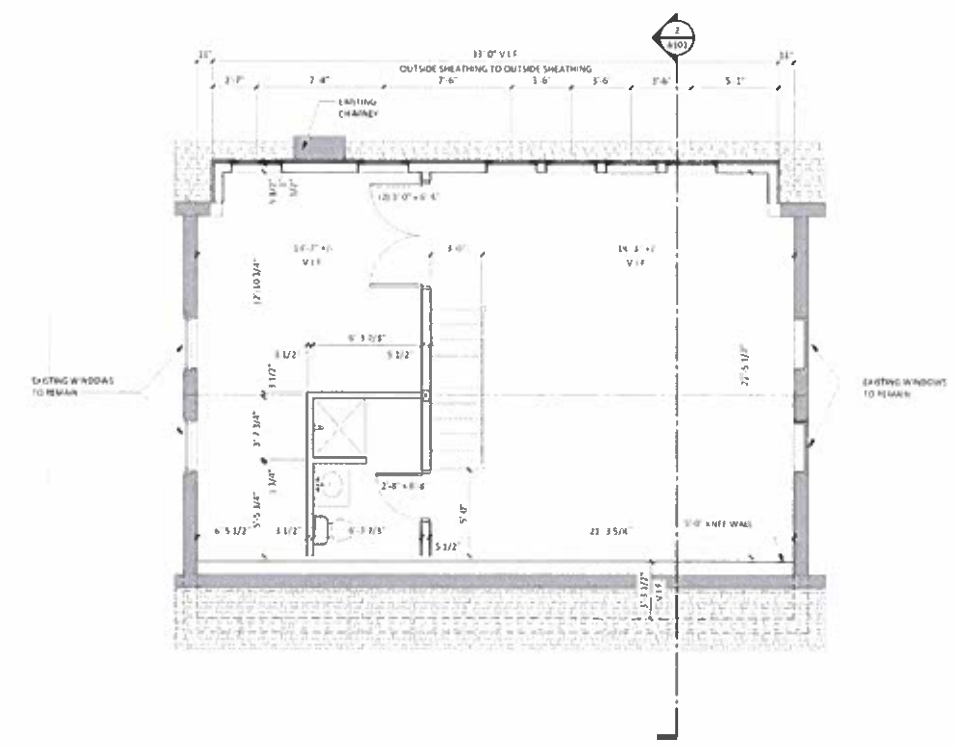

2 A102 **ATTIC PLAN**
1/4" = 1'-0"

RECEIVED
SEP 30 2019
PLANNING & ZONING DIVISION
Town of West Hartford, CT

AUTODESK.

www.autodesk.com/revit

BENJAMIN MYERS
43 Van Buren Ave. West
Hartford, CT 06107
SHED DORMER
ADDITION

No.	Description	Date

BENJAMIN MYERS

SHED DORMER ADDITION

ATTIC FLOOR PLAN AND DEMO

Project Number	2019001
Date	07/19/2019
Drawn By	Author
Checked By	Checker

A102

Scale: As indicated

9/12/2019 7:09:02 PM